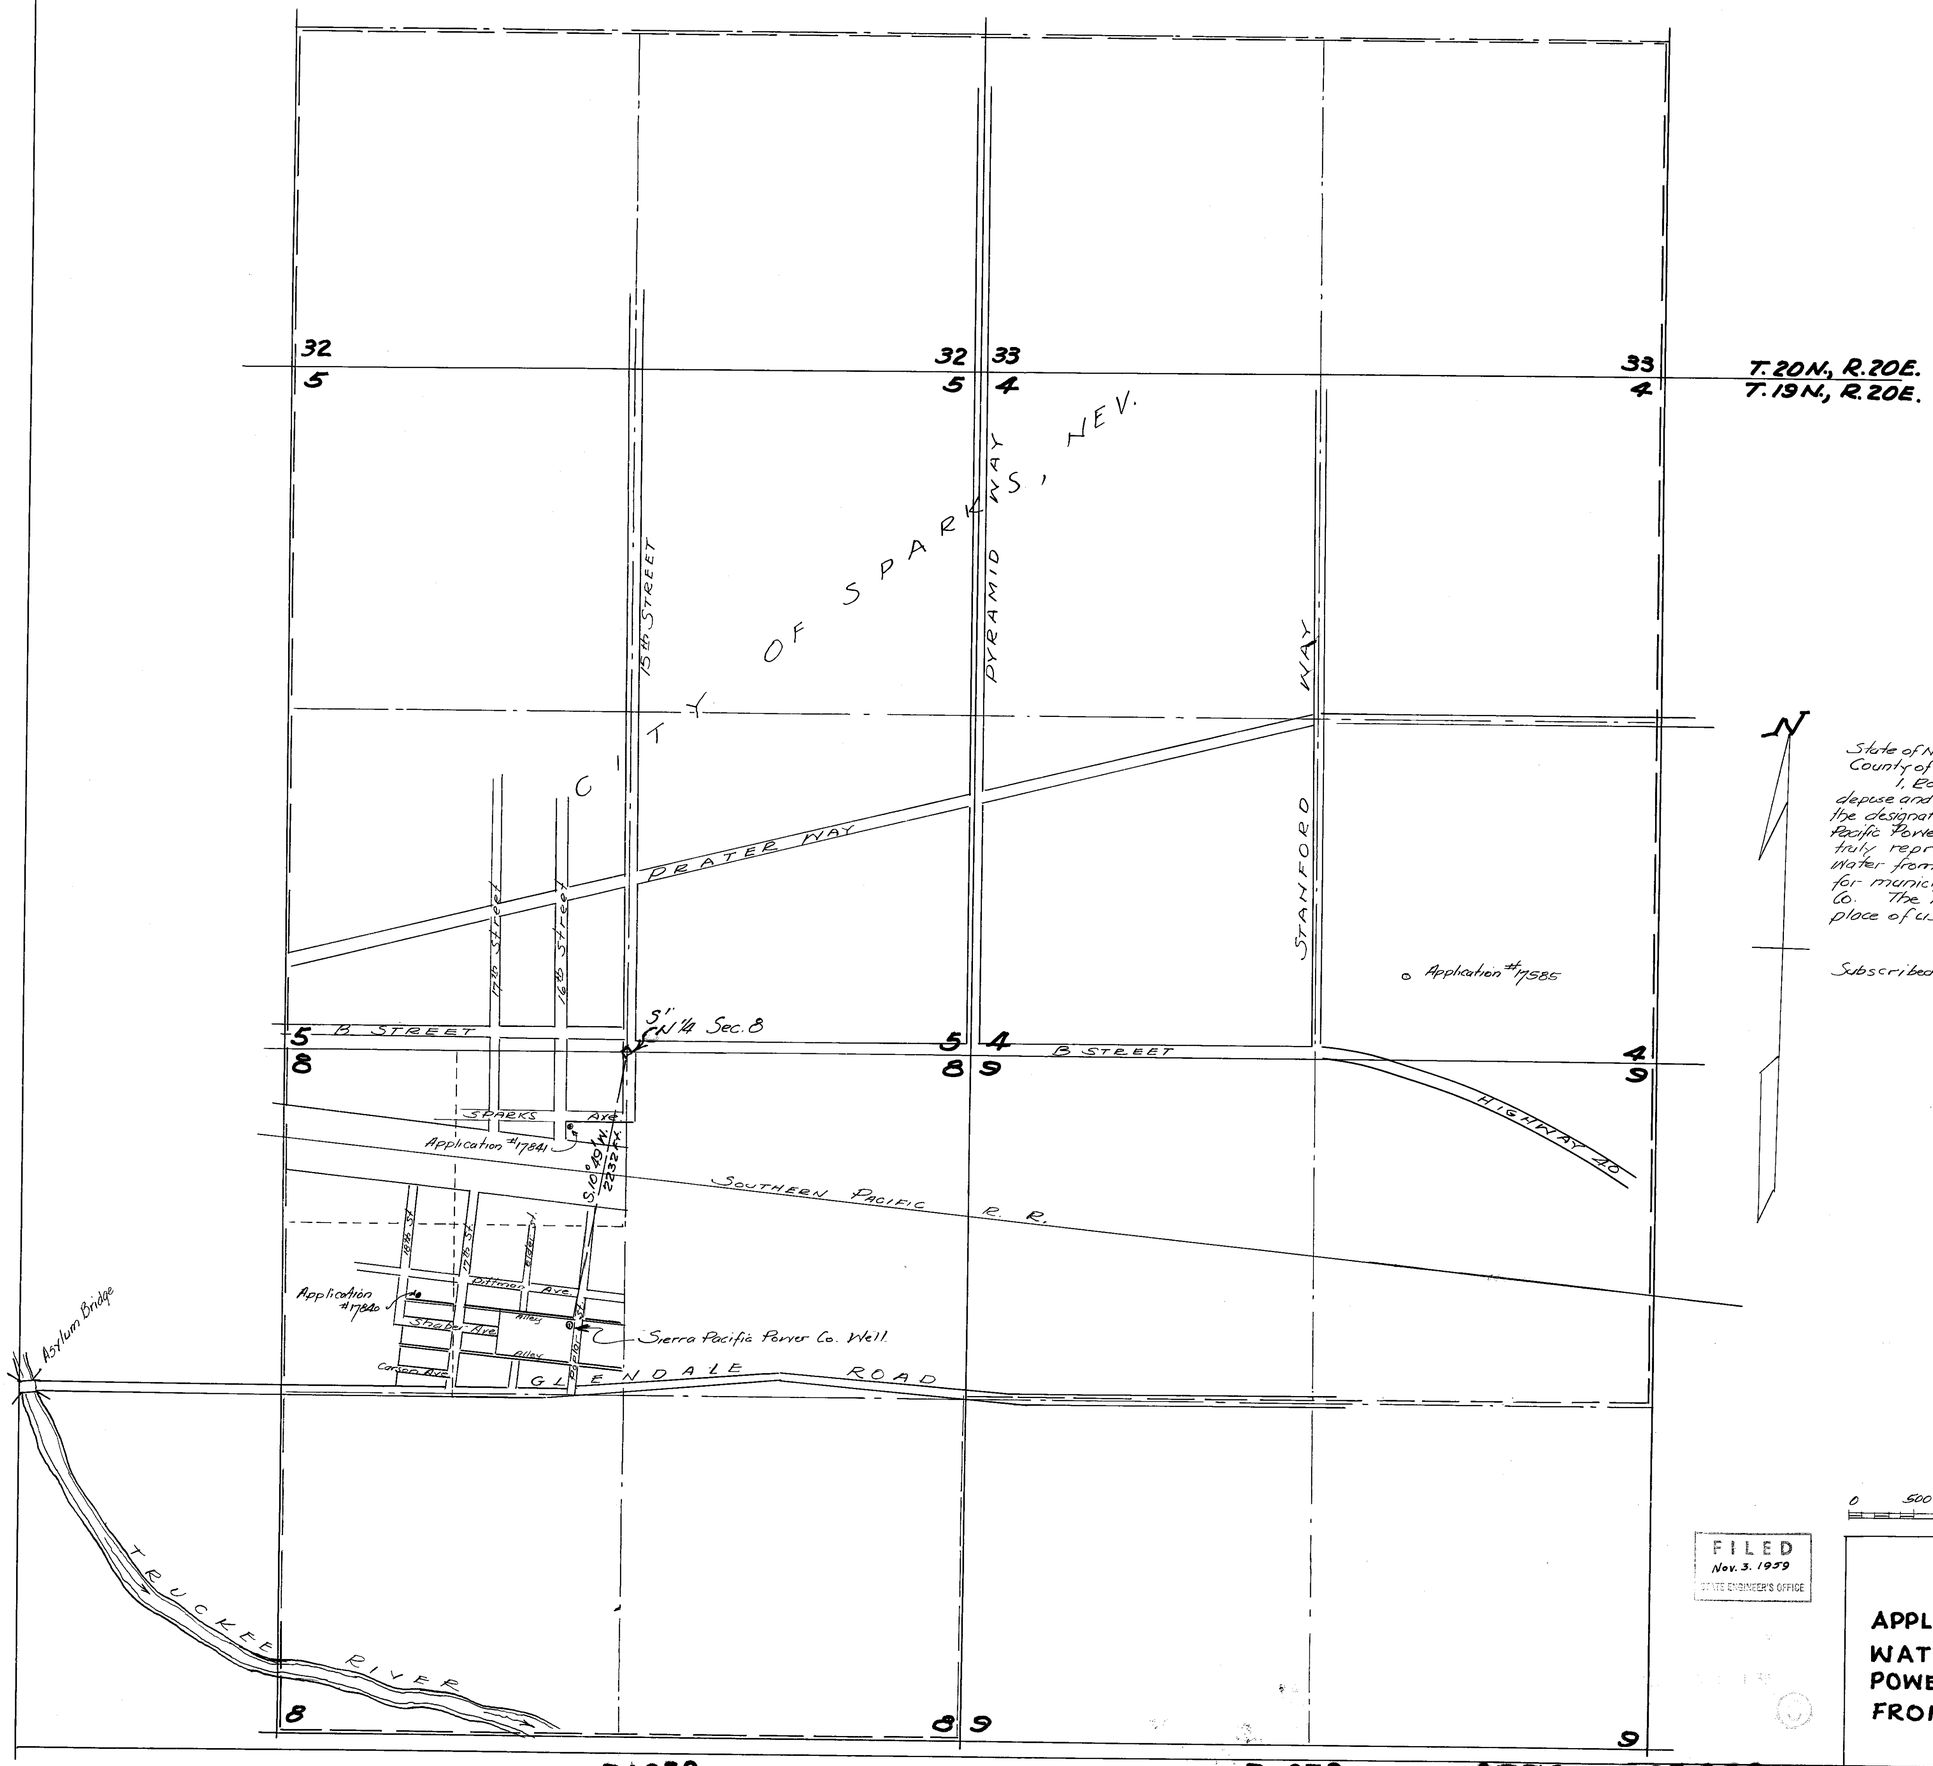

State of Nevada }
County of Washoe } ss.

I, Robert S. Leighton, being first duly sworn, depose and say that this map is correctly drawn to the designated scale from data obtained from Sierra Pacific Power Co. survey notes. That the map truly represents the proposed works to divert water from and underground source in Washoe County for municipal use by the Sierra Pacific Power Co. The location of point of diversion and place of use are correctly designated hereon.

Robert S. Leighton
State Water Right Surveyor

Subscribed and sworn before me this 2nd day of Nov. 1959.

Mary Olga Weston
Notary Public in and for Washoe Co. Nev.
My Commission expires Jan. 16, 1963

Scale 1" = 600'

0 500 1000 2000 3000

FILED
Nov. 3. 1959
STATE ENGINEER'S OFFICE

MAP TO ACCOMPANY APPLICATION TO APPROPRIATE WATER BY THE SIERRA PACIFIC POWER CO. FOR MUNICIPAL USE FROM AN UNDERGROUND SOURCE.

76259 CERTIFICATE No. 5292 ISSUED Mar. 22, 1962 75972 72002 67725 61003 59577 50016 18414