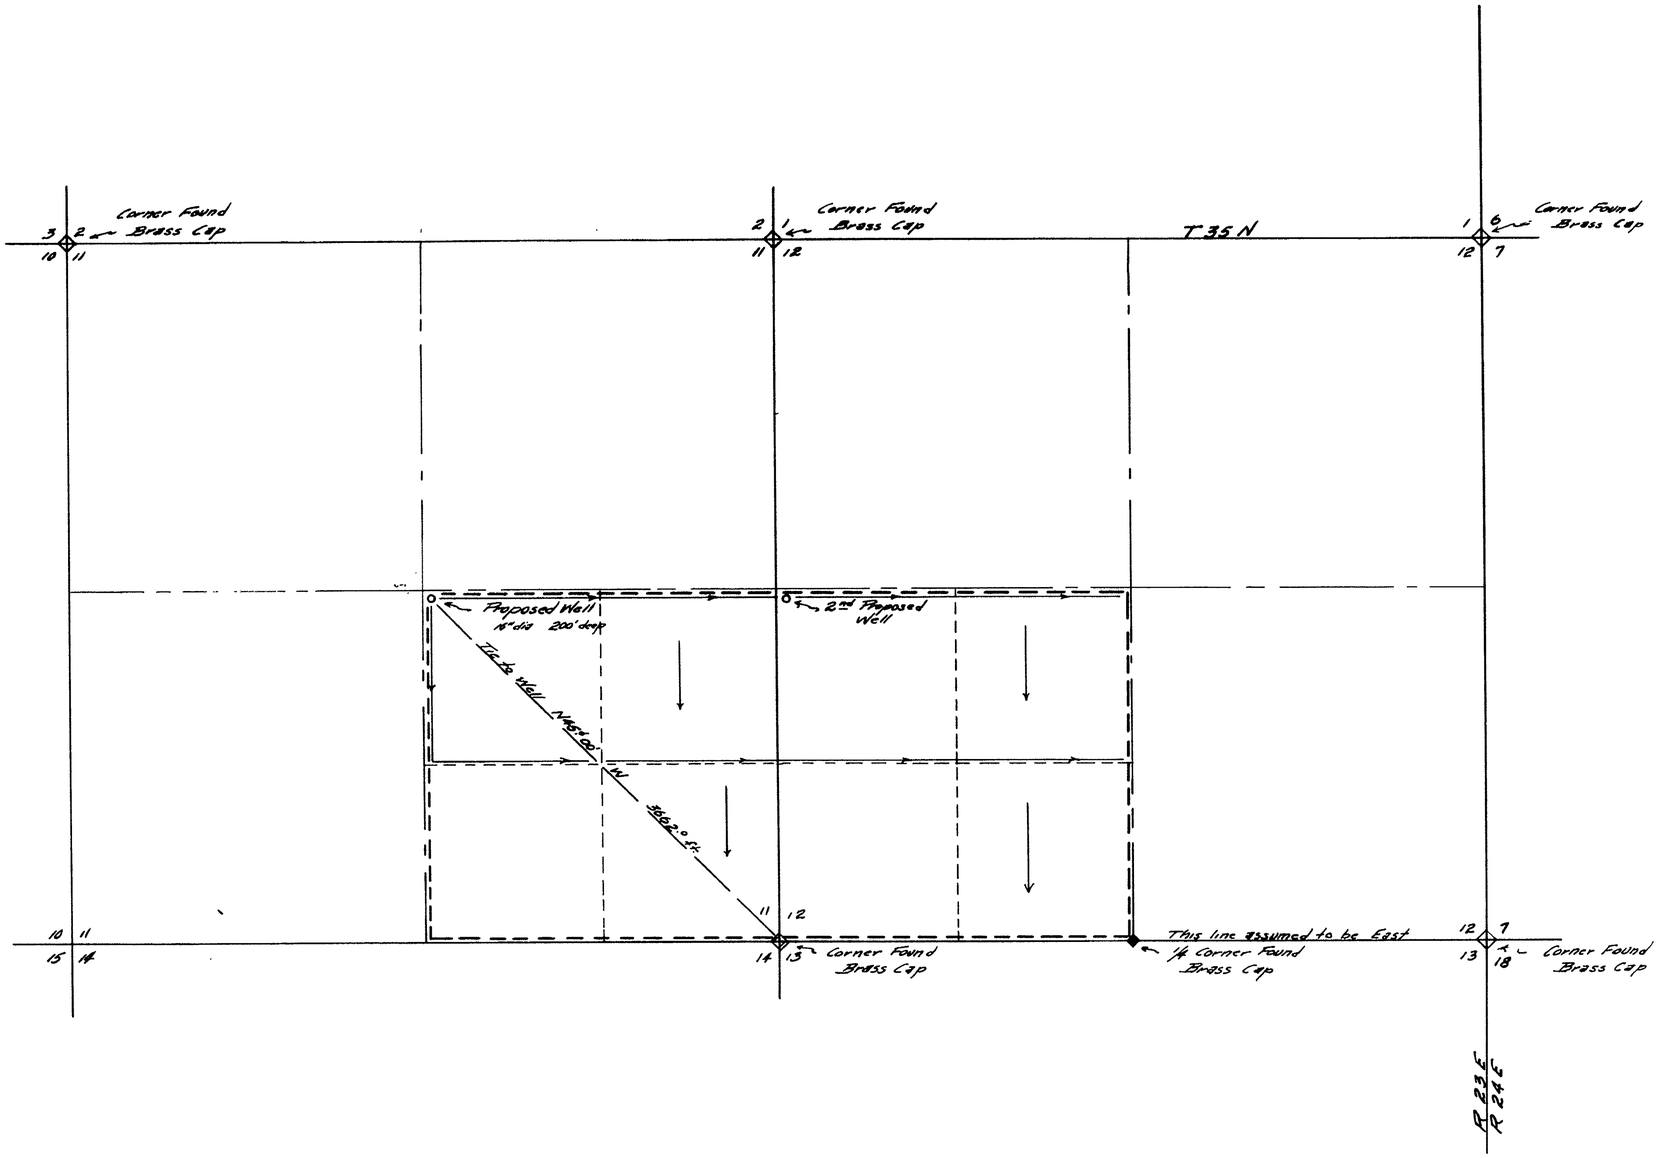

N

State of Nevada }
County of Pershing } ss.

I, Robert S. Leighton, being first duly sworn, depose and say that this map is drawn to the designated scale from field notes of a survey made under my supervision on August, 10, 1959. that it truly represents the proposed works used by Diana Bricker to divert water from an underground source in Washoe County for irrigation purposes, that the boundry of all lands proposed to be irrigated are correctly designated here on.

Robert S. Leighton
State Water Right Surveyor

Subscribed and Sworn before me this 27th day of October 1959

Donald M. Bulmyn
Notary Public in and for Pershing County, Nevada

My Commission Expires October, 13, 1961

FILED
Nov. 3. 1959
STATE ENGINEER'S OFFICE

1959 NOV 3 PM 4 29

SCALE 1" - 600'

600 300 0 600 1200 1800 2400

MAP TO ACCOMPANY APPLICATION TO APPROPRIATE WATER FOR IRRIGATION BY DIANA BRICKER FROM AN UNDERGROUND SOURCE

18417