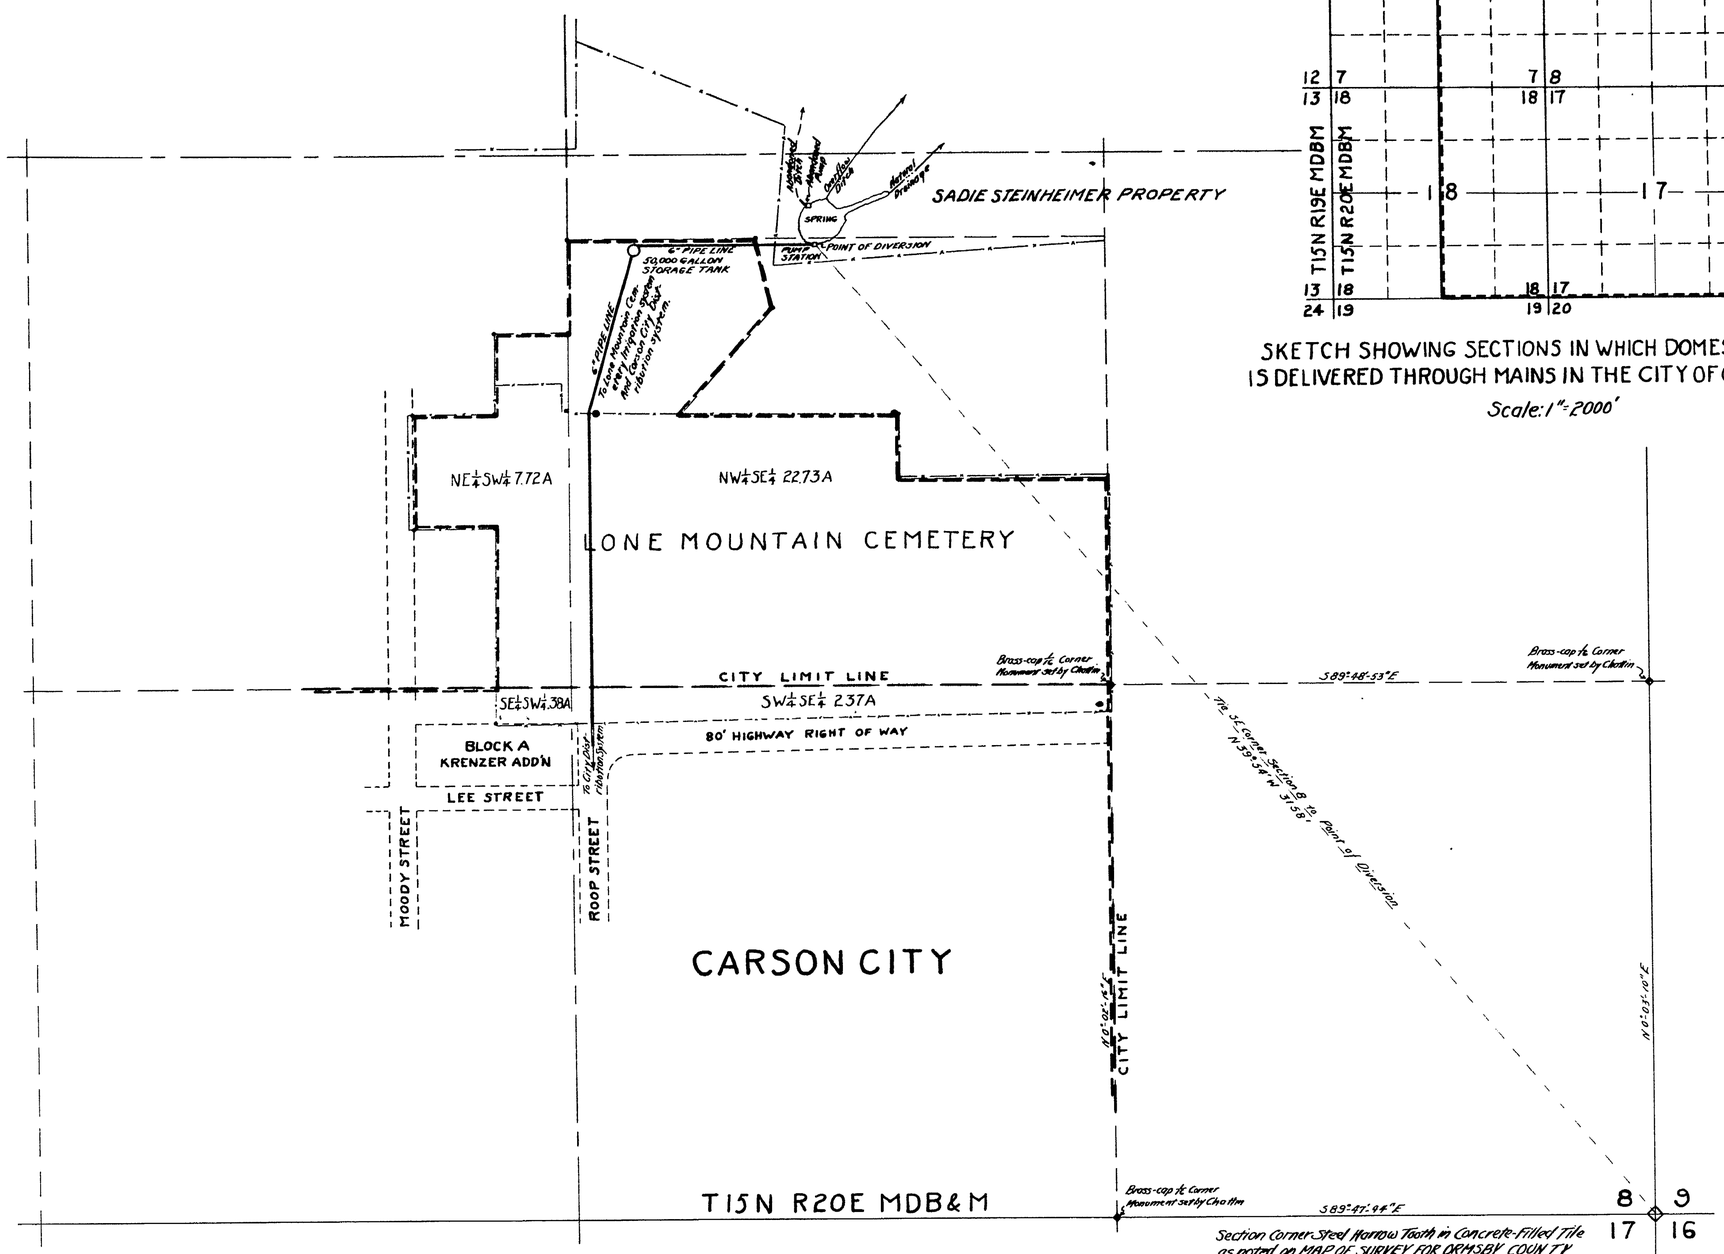

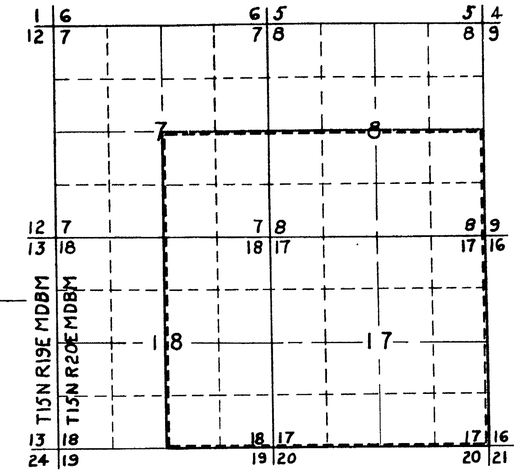

SKETCH SHOWING SECTIONS IN WHICH DOMESTIC WATER IS DELIVERED THROUGH MAINS IN THE CITY OF CARSON CITY

Scale: 1" = 2000'

STATE OF NEVADA } SS.
COUNTY OF ORMSBY }

I, J. N. Littlefield, being first duly sworn, depose and say that this map, consisting of one sheet, has been correctly drawn to the designated scale from field notes of a survey made by me between the 24th day of February and the 16th day of March, 1960; that it truly and correctly represents the proposed location and extent of the works used to divert water from an un-named spring in Ormsby County by the City of Carson City for municipal and domestic purposes. That the proposed point of Diversion, the approximate location and size of the diverting conduit, all reservoirs or basins, the locations and names of all other works which will cross or connect with the proposed works, the boundary of all lands, showing by 40-acre subdivisions the areas proposed to be irrigated from municipal supplies, and the appropriate portions of the City limits of Carson City, Nevada, are fully and correctly designated hereon.

J. N. Littlefield
State Water Right Surveyor

Subscribed and sworn to before me this 30th day of March, 1960.

Harlen W. Coates
Notary Public in and for Ormsby County, Nevada

Section Corner Steel Narrow Tooth in Concrete-Filled Tile as noted on MAP OF SURVEY FOR ORMSBY COUNTY filed for record at the request of John B. Chotin, County Surveyor, January 27, 1954, Records of Ormsby County, Nev. Bearings and Subdivision of Section noted hereon as established from said map and its monuments.

POPULATION DATA

(Approximate No. of Persons to be Served and Future Requirements)

Population in Thousands

	CENSUS BUREAU AND STANFORD RESEARCH INSTITUTE ESTIMATE				CITY ESTIMATE (1959)
YEAR	NEVADA	ORMSBY COUNTY	CARSON CITY		CARSON CITY
1955	232	4.9	3.8	(Actual)	3.8
1960	309	5.9	4.7	(Estimate)	6.0
1965	392	7.3	6.1	"	8.2
1970	477	9.0	7.8	"	10.3
1975	563	10.5	9.2	"	12.5
1980	643	12.8	11.3	"	14.7

Note: The City Estimate is regarded as most accurate on the basis of current estimates of City population.

100 0 100 200 300 400 500 600 700 800 900

Scale: 1" = 200'

FILED
Apr. 11, 1960
STATE ENGINEER'S OFFICE

MAP
TO ACCOMPANY APPLICATION TO APPROPRIATE WATER FOR MUNICIPAL AND DOMESTIC USE BY THE CITY OF CARSON CITY FROM AN UN-NAMED SPRING

18422