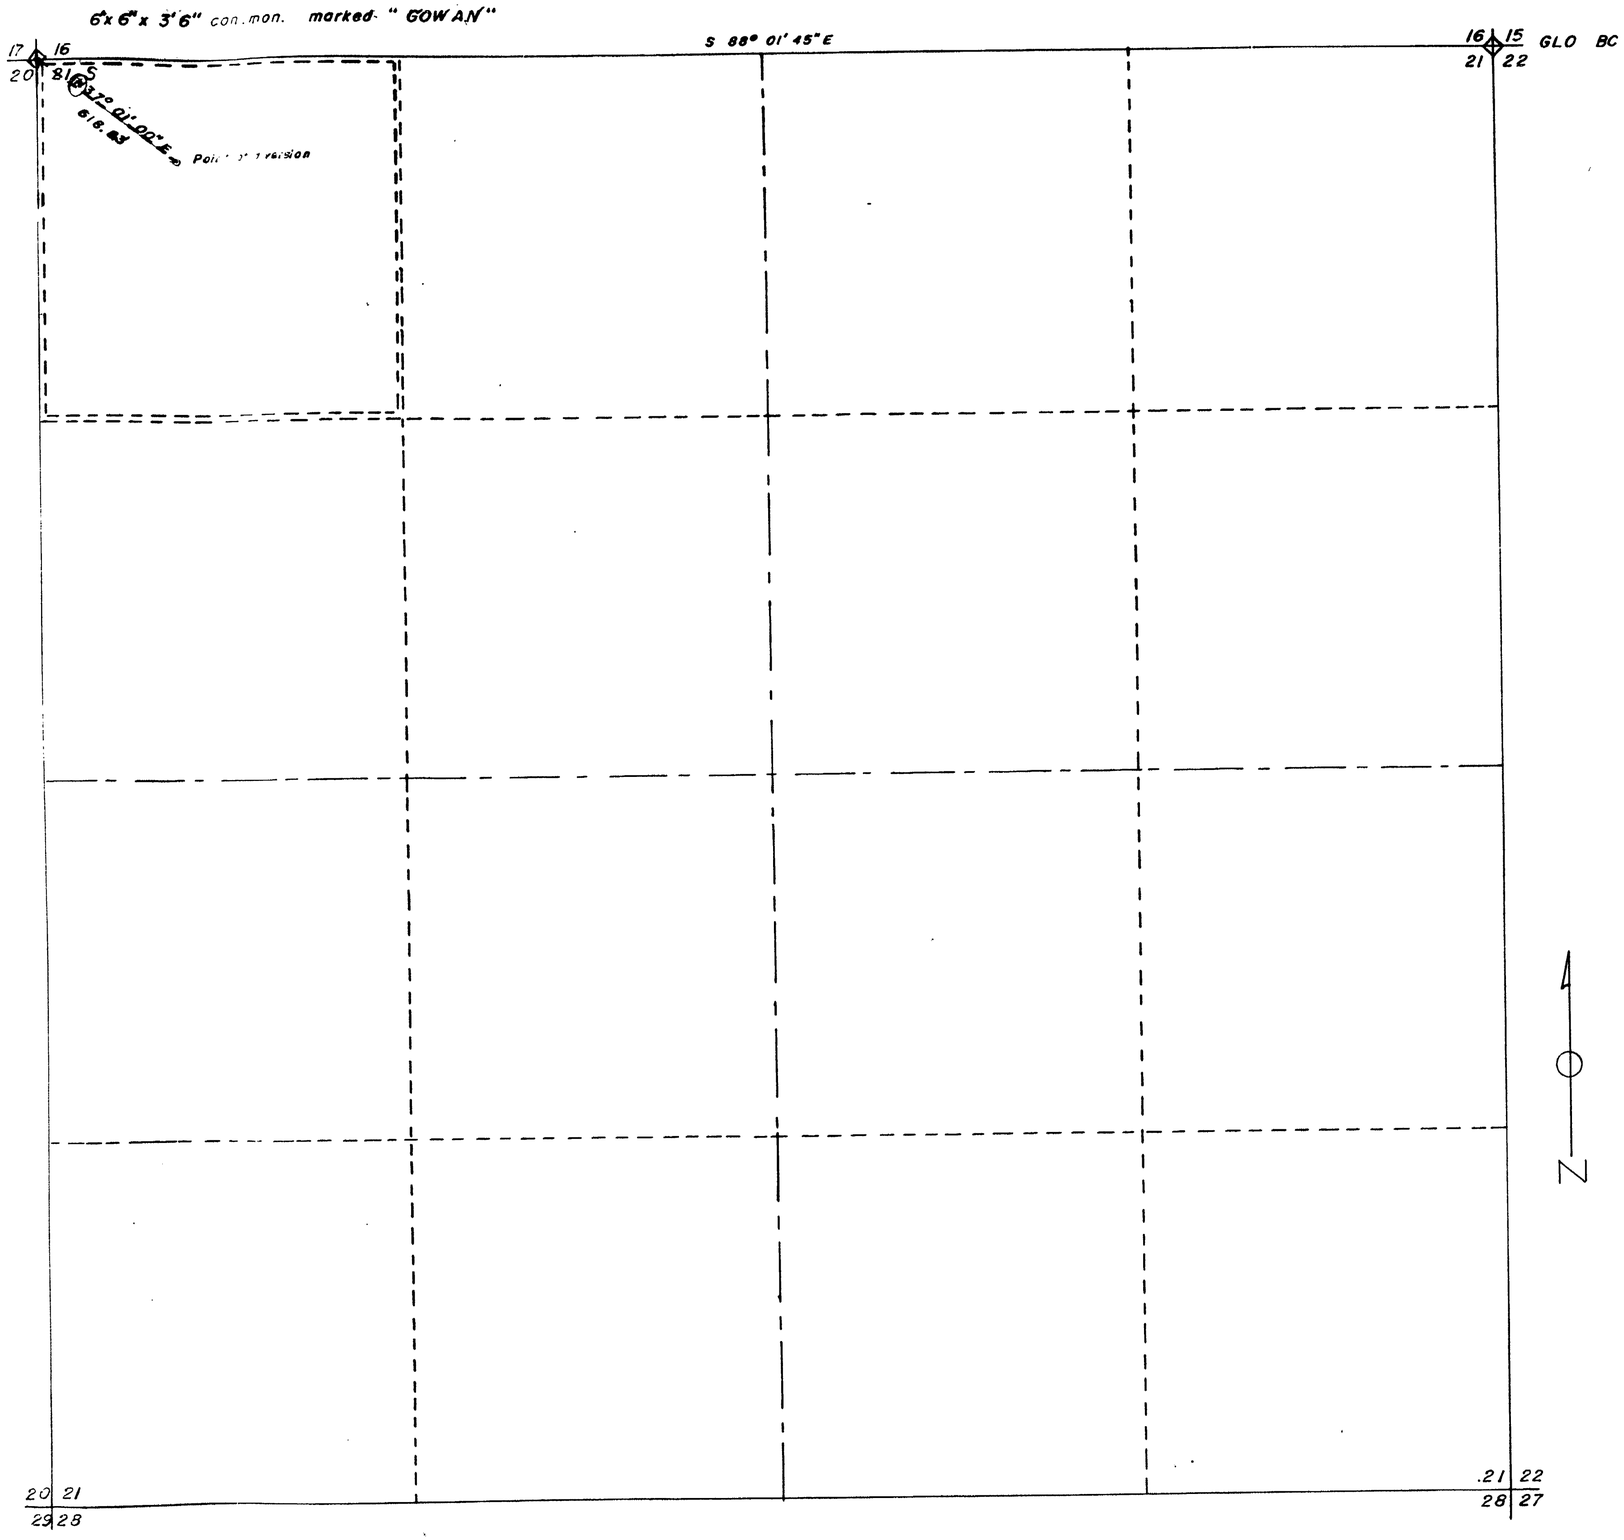

SECTION 21, T21S, R61E, MDB&M

STATE OF NEVADA }
COUNTY OF CLARK } SS

I, J.D. Goulette, Jr, being first duly sworn, depose and say that this map of one sheet, has been correctly drawn to the designated scale from field notes of a survey made by me on the 6th day of November, 1959, that it truly and correctly represents the proposed location of the works used to divert water from an underground source in the NW/4 of the NW/4 of Sec. 21, T21S, R61E, MDB&M for Quasi Municipal (Motel) purposes, that the proposed point of diversion, the approximate location and names of all other works which cross or connect with the proposed works, and the boundaries of all lands showing by 40 acre subdivision are fully and correctly designated thereon.

J. D. Goulette Jr.
STATE WATER RIGHT SURVEYOR

Subscribed and sworn to this 10th day of Nov. 1959

NOTARY PUBLIC in and for the COUNTY OF CLARK, STATE OF NEVADA

Adyce C. Breeden
My Commission expires Jan. 29, 1962

0 50 100 200 500 1000 1500

Scale in feet

FILED
Nov. 18. 1959
STATE ENGINEER'S OFFICE

MAP TO ACCOMPANY APPLICATION TO APPROPRIATE WATER FOR QUASI MUNICIPAL (MOTEL) USE FROM THE NW/4 OF THE NW/4 OF SEC. 21, T21S, R61E, MDB&M

FOR

RUTH & ARBY ALPER

CLARK CTY, NEVADA

Hold - see letter 12/30/31

18431

18431