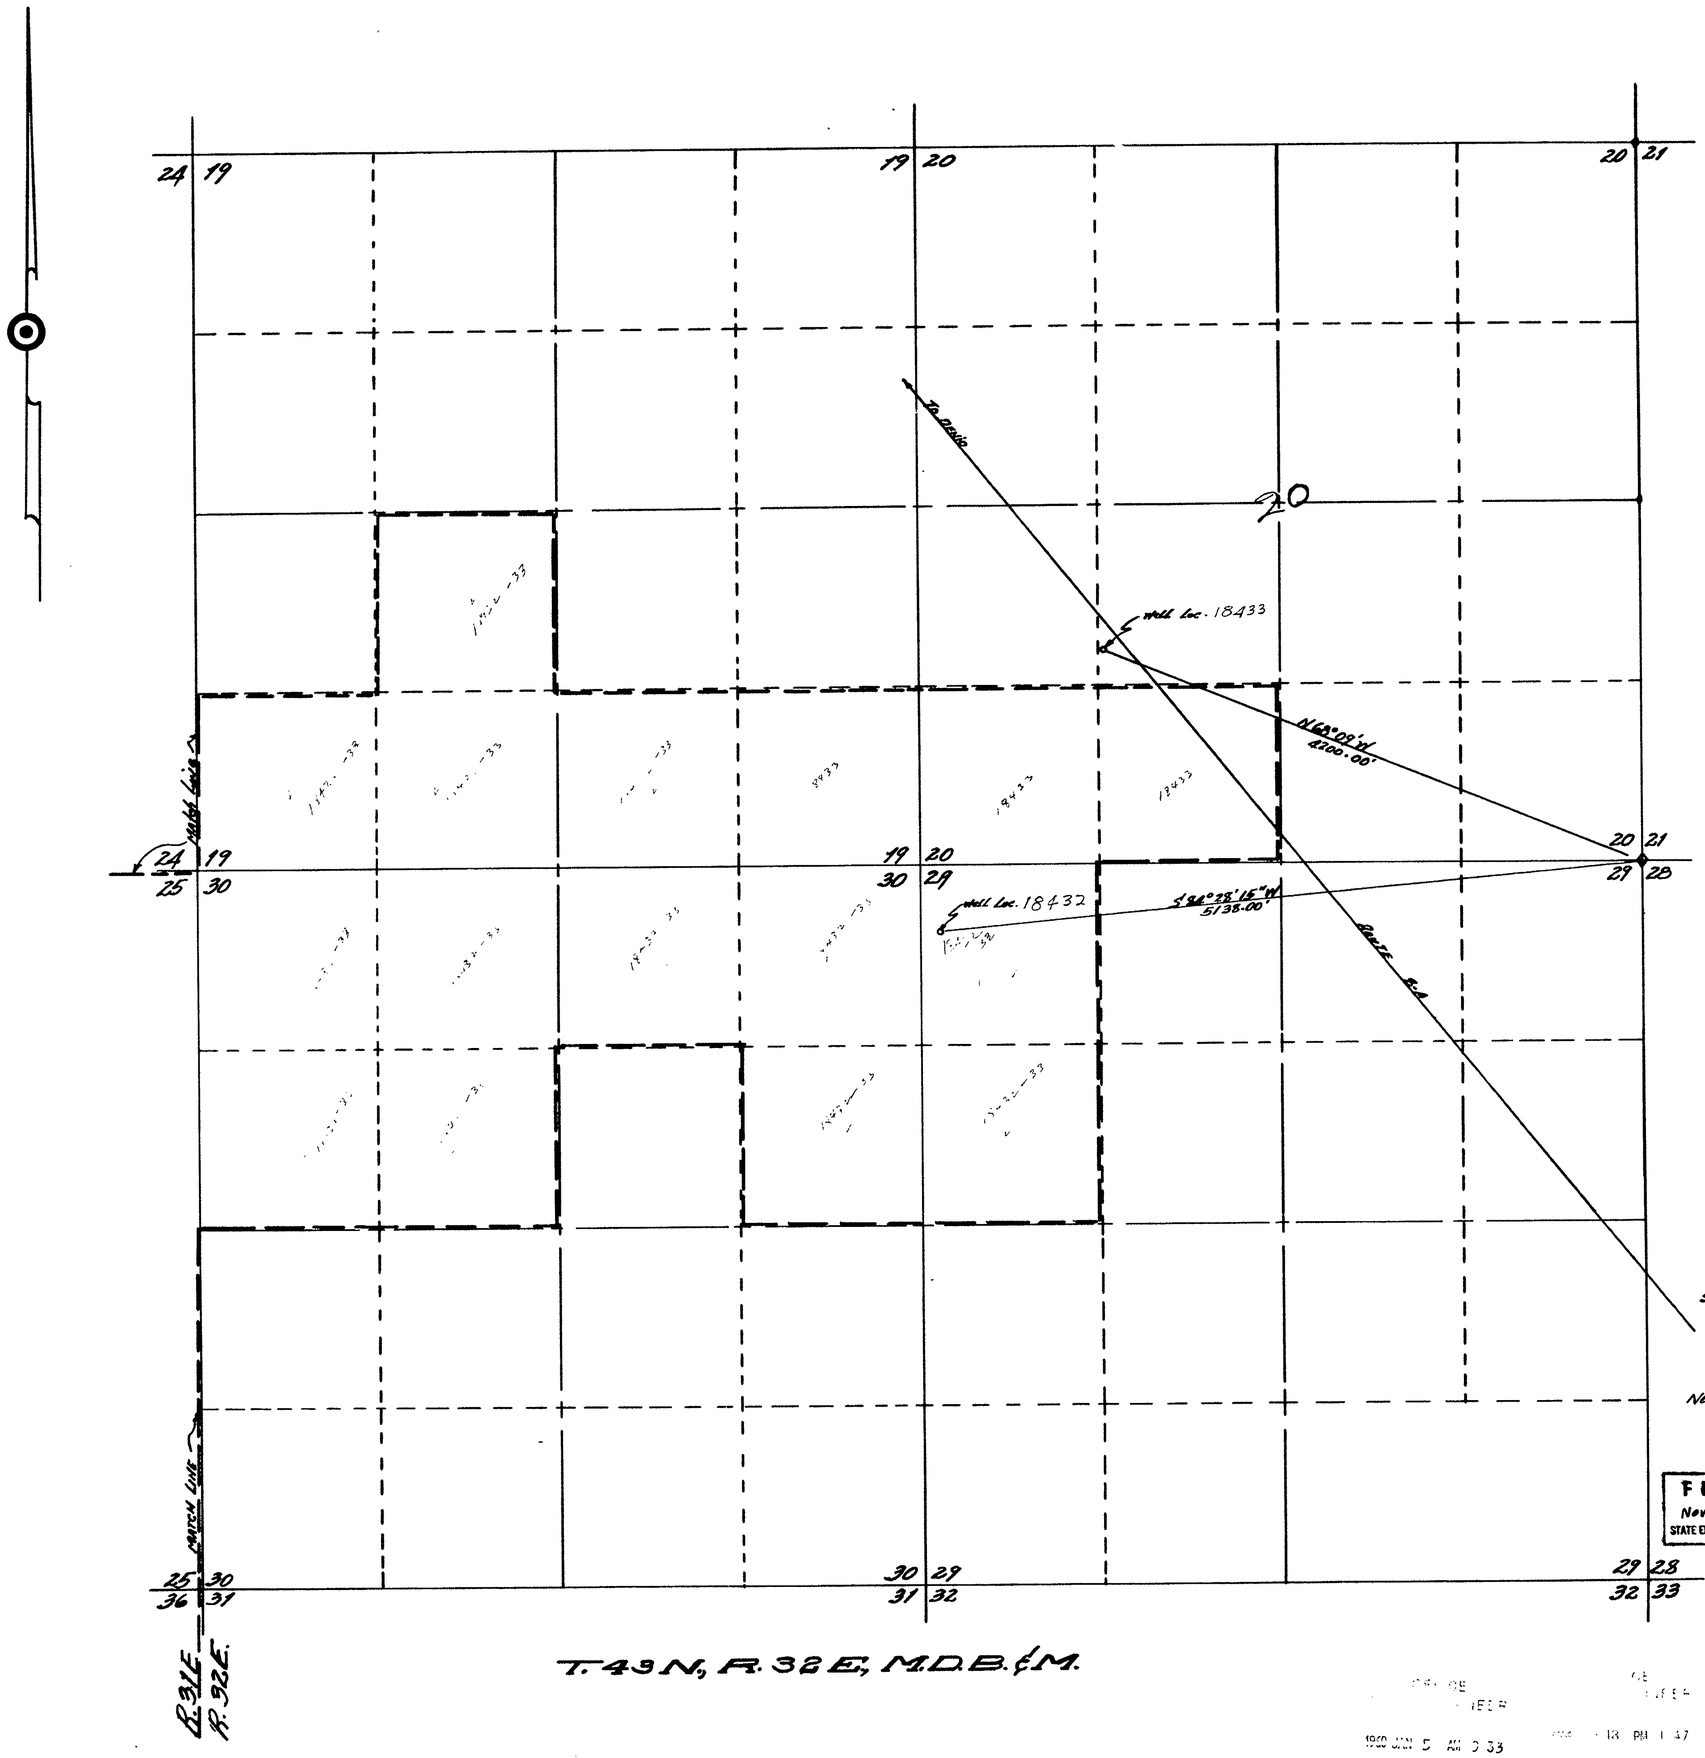

Richard M. Blast
STATE WATER RIGHT SURVEYOR

Subscribed and sworn to before me this 16th day of November, 1959

Donalon Leighton
Notary public in and for Humboldt County, Nevada
My Comm. Exp: 9/19/61

SCALE 1" = 600'

FILED
Nov. 18. 1959
STATE ENGINEER'S OFFICE

MAP

TO ACCOMPANY APPLICATION TO APPROPRIATE WATER FOR IRRIGATION [redacted] BY QUINN RIVER SONORA CO. FROM UNDERGROUND

File Under → 18432 18433

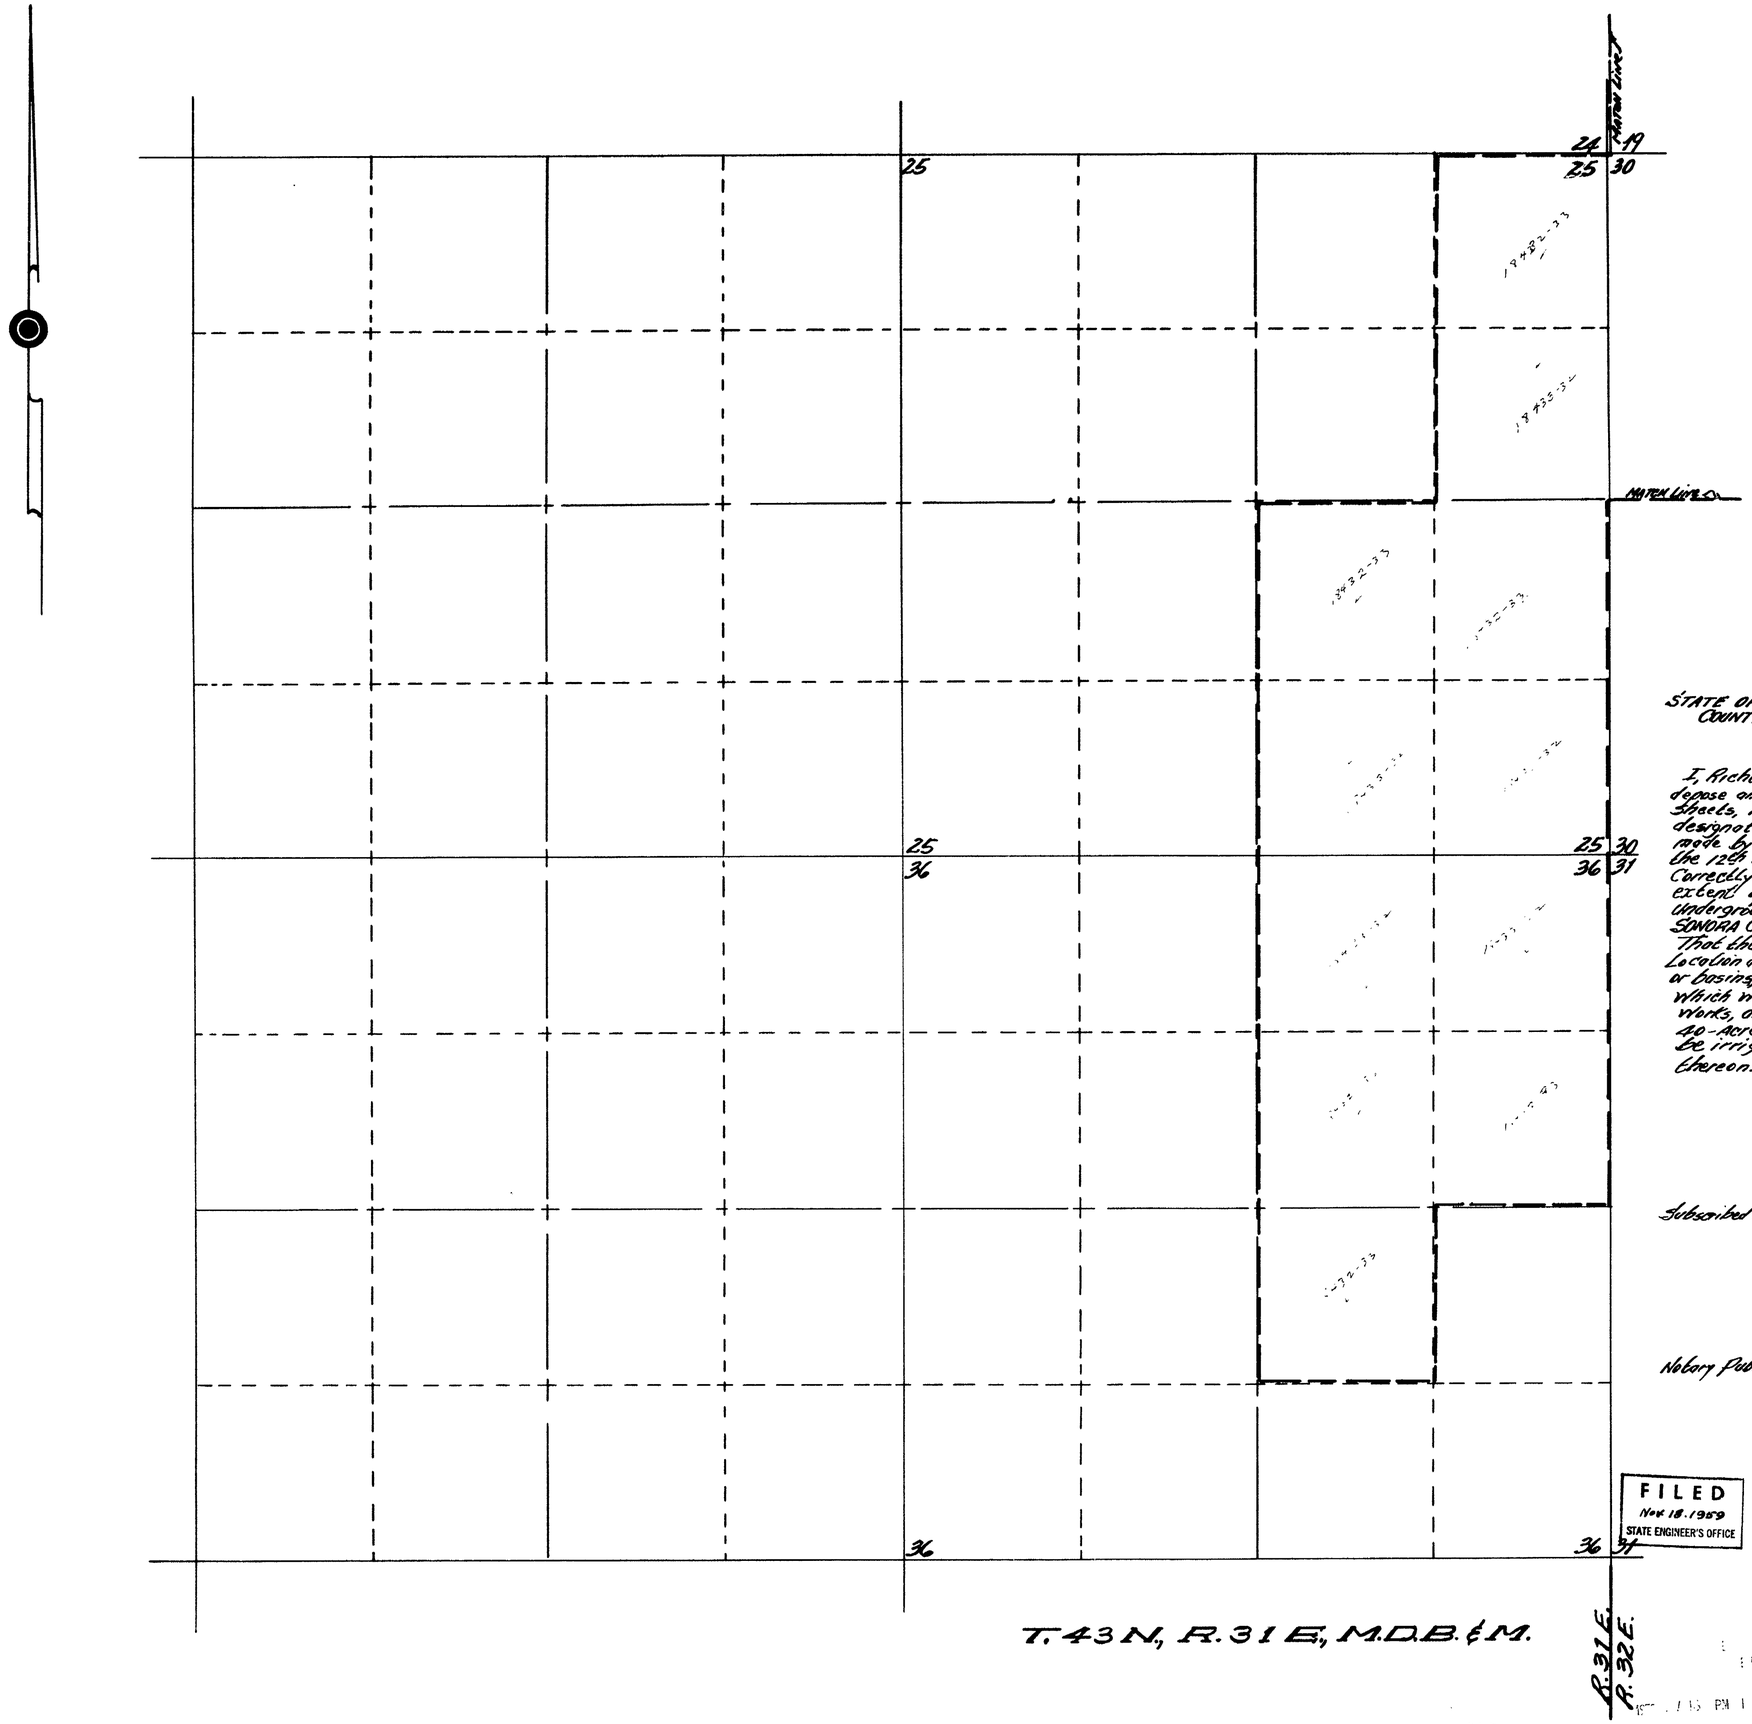

STATE OF NEVADA
COUNTY OF HUMBOLDT } S. S.

I, Richard M. Black, being first duly sworn depose and say that this map consisting of two sheets, has been correctly drawn to the designated scale from field notes of a survey made by me between the 1st day of November and the 12th day of November, 1959, that it truly and correctly represents the proposed location and extent of the works used to divert water from underground in Humboldt County, by the QUINN RIVER SONORA CO. for irrigation and ~~stockwater~~ purposes. That the proposed point of diversion, the approximate location and size of the diverting channel, all reservoirs or basins, the location and names of all other works which will cross or connect with the proposed works, and the boundary of all lands showing by 40-acre sub-divisions the areas proposed to be irrigated, are fully and correctly designated thereon.

Richard M. Black
STATE WATER RIGHT SURVEYOR

Subscribed and sworn to before me this 16th day of November, 1959

Nancy M. Leighton
Notary Public in and for Humboldt County, Nevada
My Comm. Exp: 9/19/61

SCALE 1" = 600'

FILED
Nov 18, 1959
STATE ENGINEER'S OFFICE

MAP

TO ACCOMPANY APPLICATION TO APPROPRIATE WATER FOR IRRIGATION [redacted] BY QUINN RIVER SONORA CO. FROM UNDERGROUND

File Under → 18432 18433