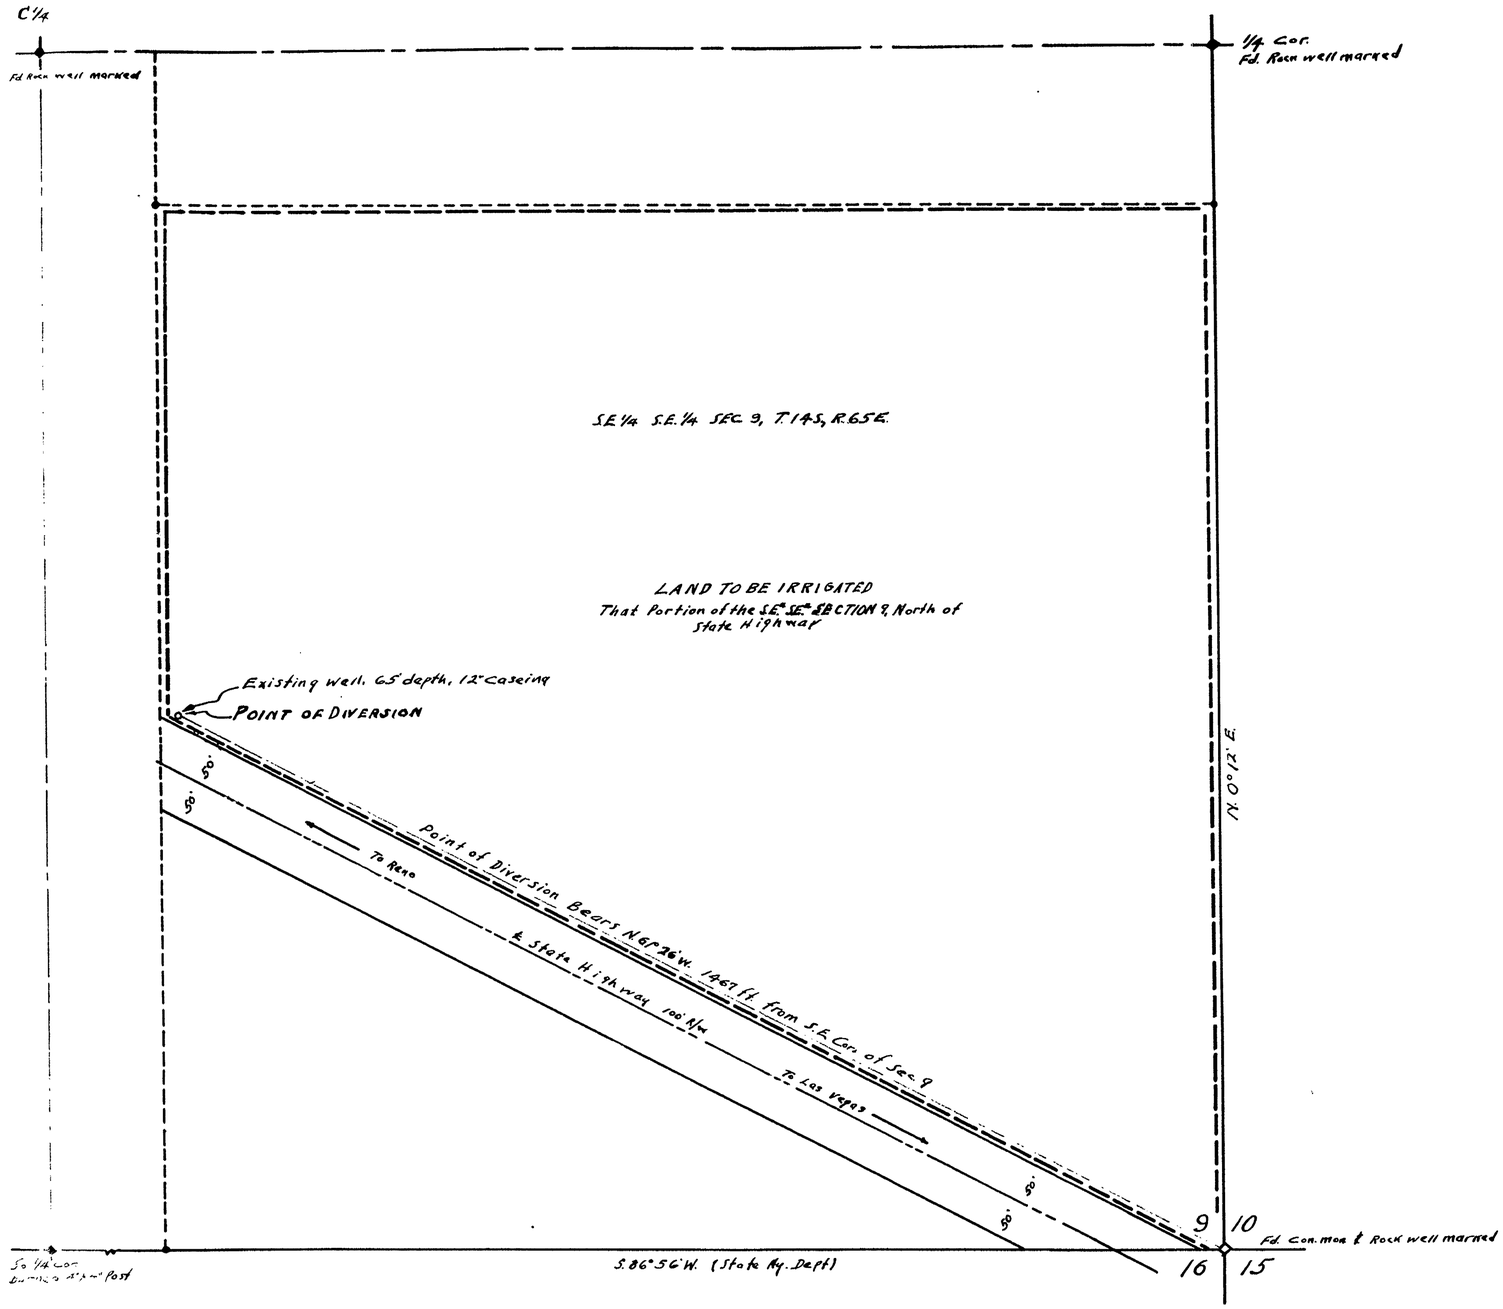

STATE OF NEVADA
COUNTY OF CLARK } S.S.

I, L.A. Harris, being first duly sworn, depose and say that this map, consisting of one sheet, has been correctly drawn to the designated scale from field notes of a survey made by me between the 7th day and the 14 day of November 1959, that it truly and correctly represents the proposed location and extent of the works used to divert water from an underground basin in Clark County by F. H. Godfrey for irrigation and domestic purposes. That the point of diversion, the approximate location and size of the diverting channel, all reservoirs or basins, the location and names of all other works which will cross or connect with the proposed works, and the boundary of all lands, showing by 40 acre subdivisions the areas proposed to be irrigated are fully and correctly designated thereon.

L.A. Harris
STATE WATER RIGHT SURVEYOR

Subscribed and sworn to bote me this 10th day of November, 1959

Carol B. Berry
NOTARY PUBLIC IN AND FOR CLARK COUNTY, NEVADA

Scale: 1-IN. = 100 FT.

0 50 100 150 200 250 500 FT.

FILED
Nov. 20, 1959
STATE ENGINEER'S OFFICE

1959 NOV 20 AM 10 57

MAP TO ACCOMPANY
APPLICATION
TO APPROPRIATE WATER
FOR
IRRIGATION AND DOMESTIC
BY
F. H. GODFREY
FROM
UNDERGROUND BASIN

18437