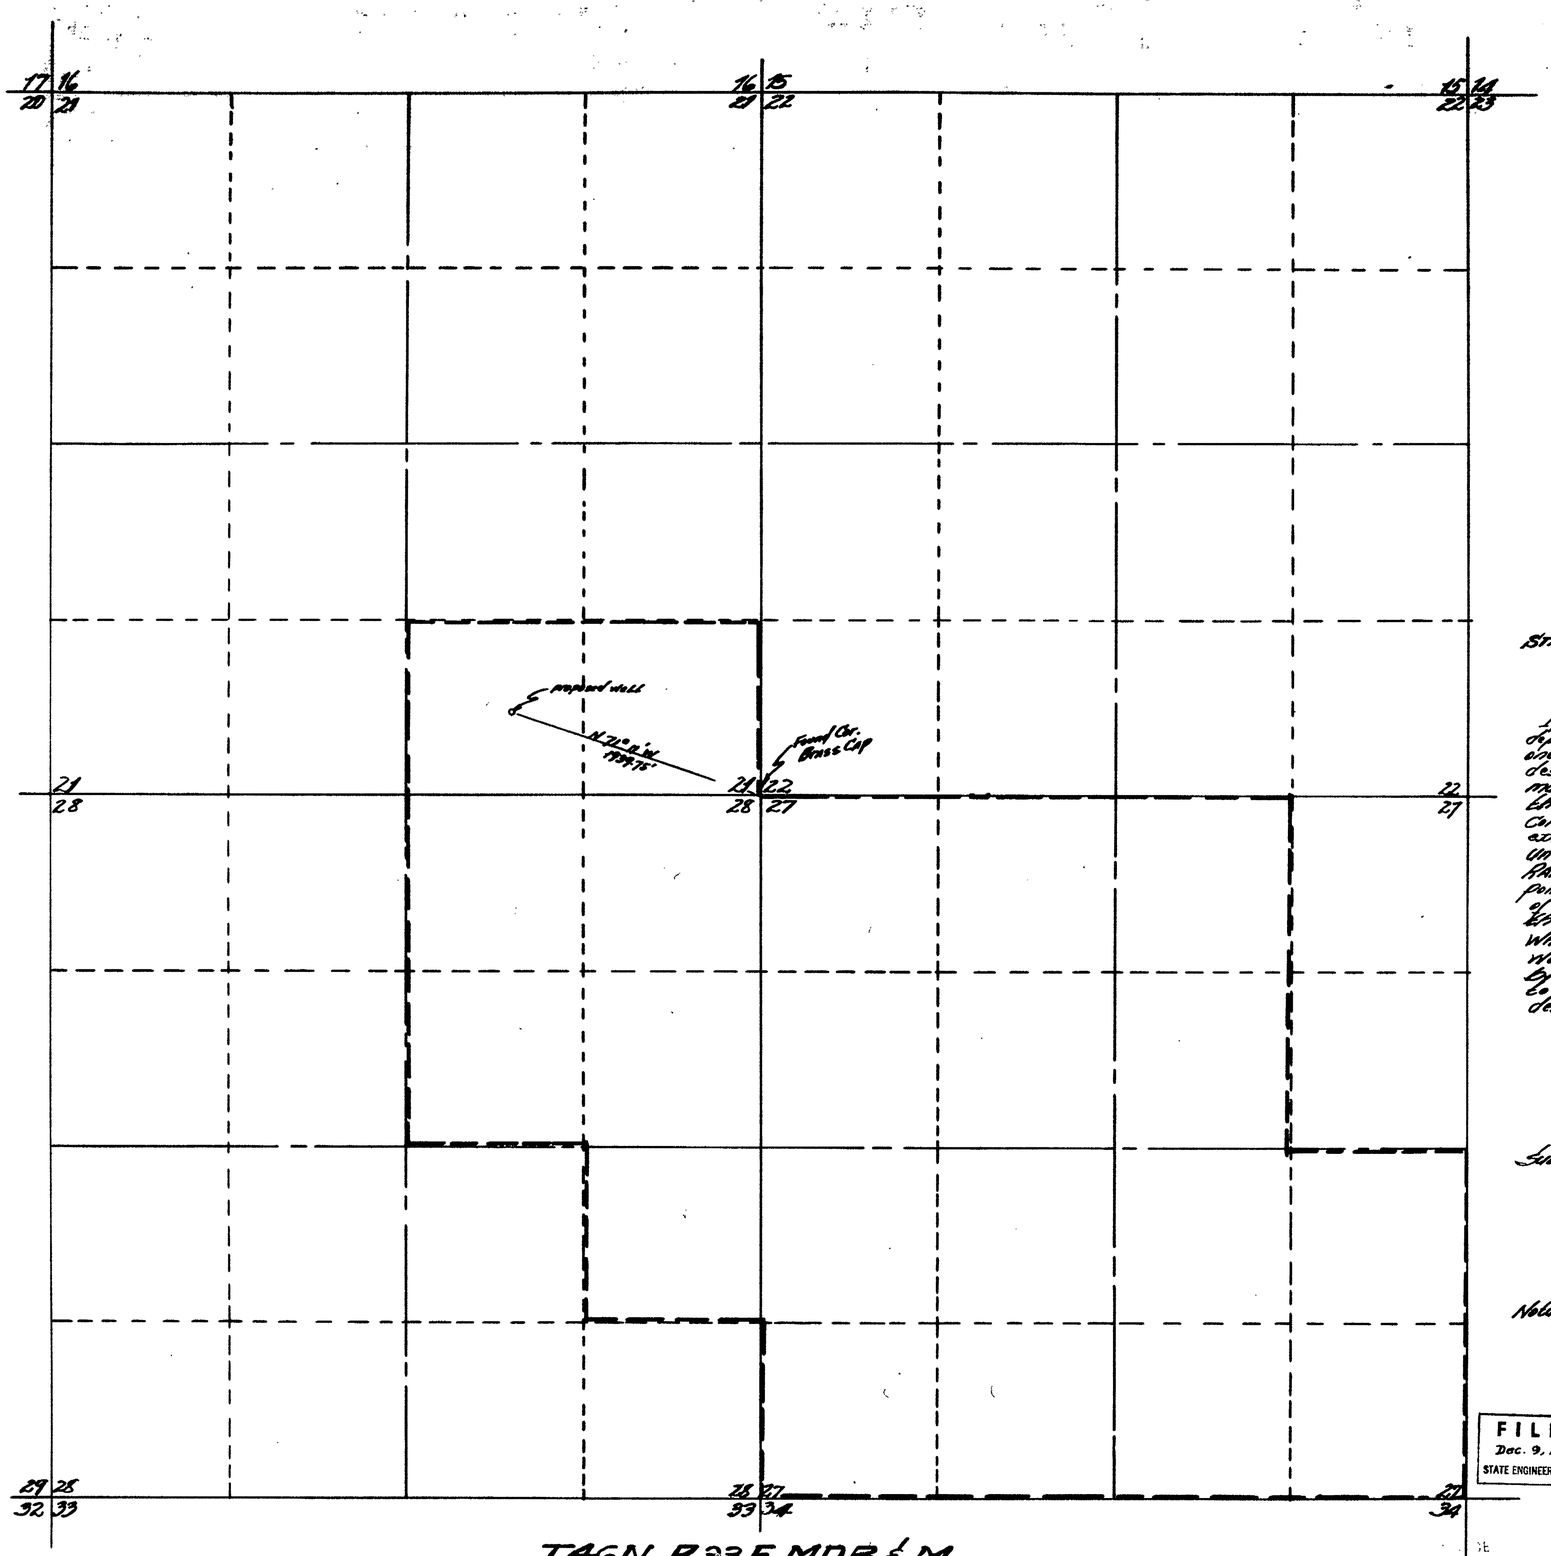

STATE OF NEVADA
COUNTY OF HUMBOLDT } S.S.

I, Richard M. Block, being first duly sworn depose and say that this map, consisting of one sheet, has been correctly drawn to the designated scale from field notes of a survey made by me between the 15th day of November and the 18th day of November 1959, that it truly and correctly represents the proposed location and extent of the works used to divert water from underground in Humboldt County, by BENGOA RANCHING Co. for irrigation purposes. That the proposed point of diversion, the approximate location and size of the diverting channel, all reservoirs or basins, the location and names of all other works which will cross or connect with the proposed works, and the boundary of all lands, showing by 40-acre sub-divisions the areas proposed to be irrigated, are fully and correctly designated thereon.

Richard M. Block
STATE WATER RIGHT SURVEYOR

Subscribed and sworn to before me, this 8th day of December, 1959

Nancy Leighton
Notary Public in and for Humboldt County, Nevada.
My Commn. Exp: 9/19/61.

SCALE: 1" = 600'

FILED
Dec. 9, 1959
STATE ENGINEER'S OFFICE

1959 DEC 9 AM 9 31

MAP

TO ACCOMPANY APPLICATION TO APPROPRIATE WATER FOR IRRIGATION BY— BENGOA RANCHING CO. FROM UNDER-GROUND

18469

18469