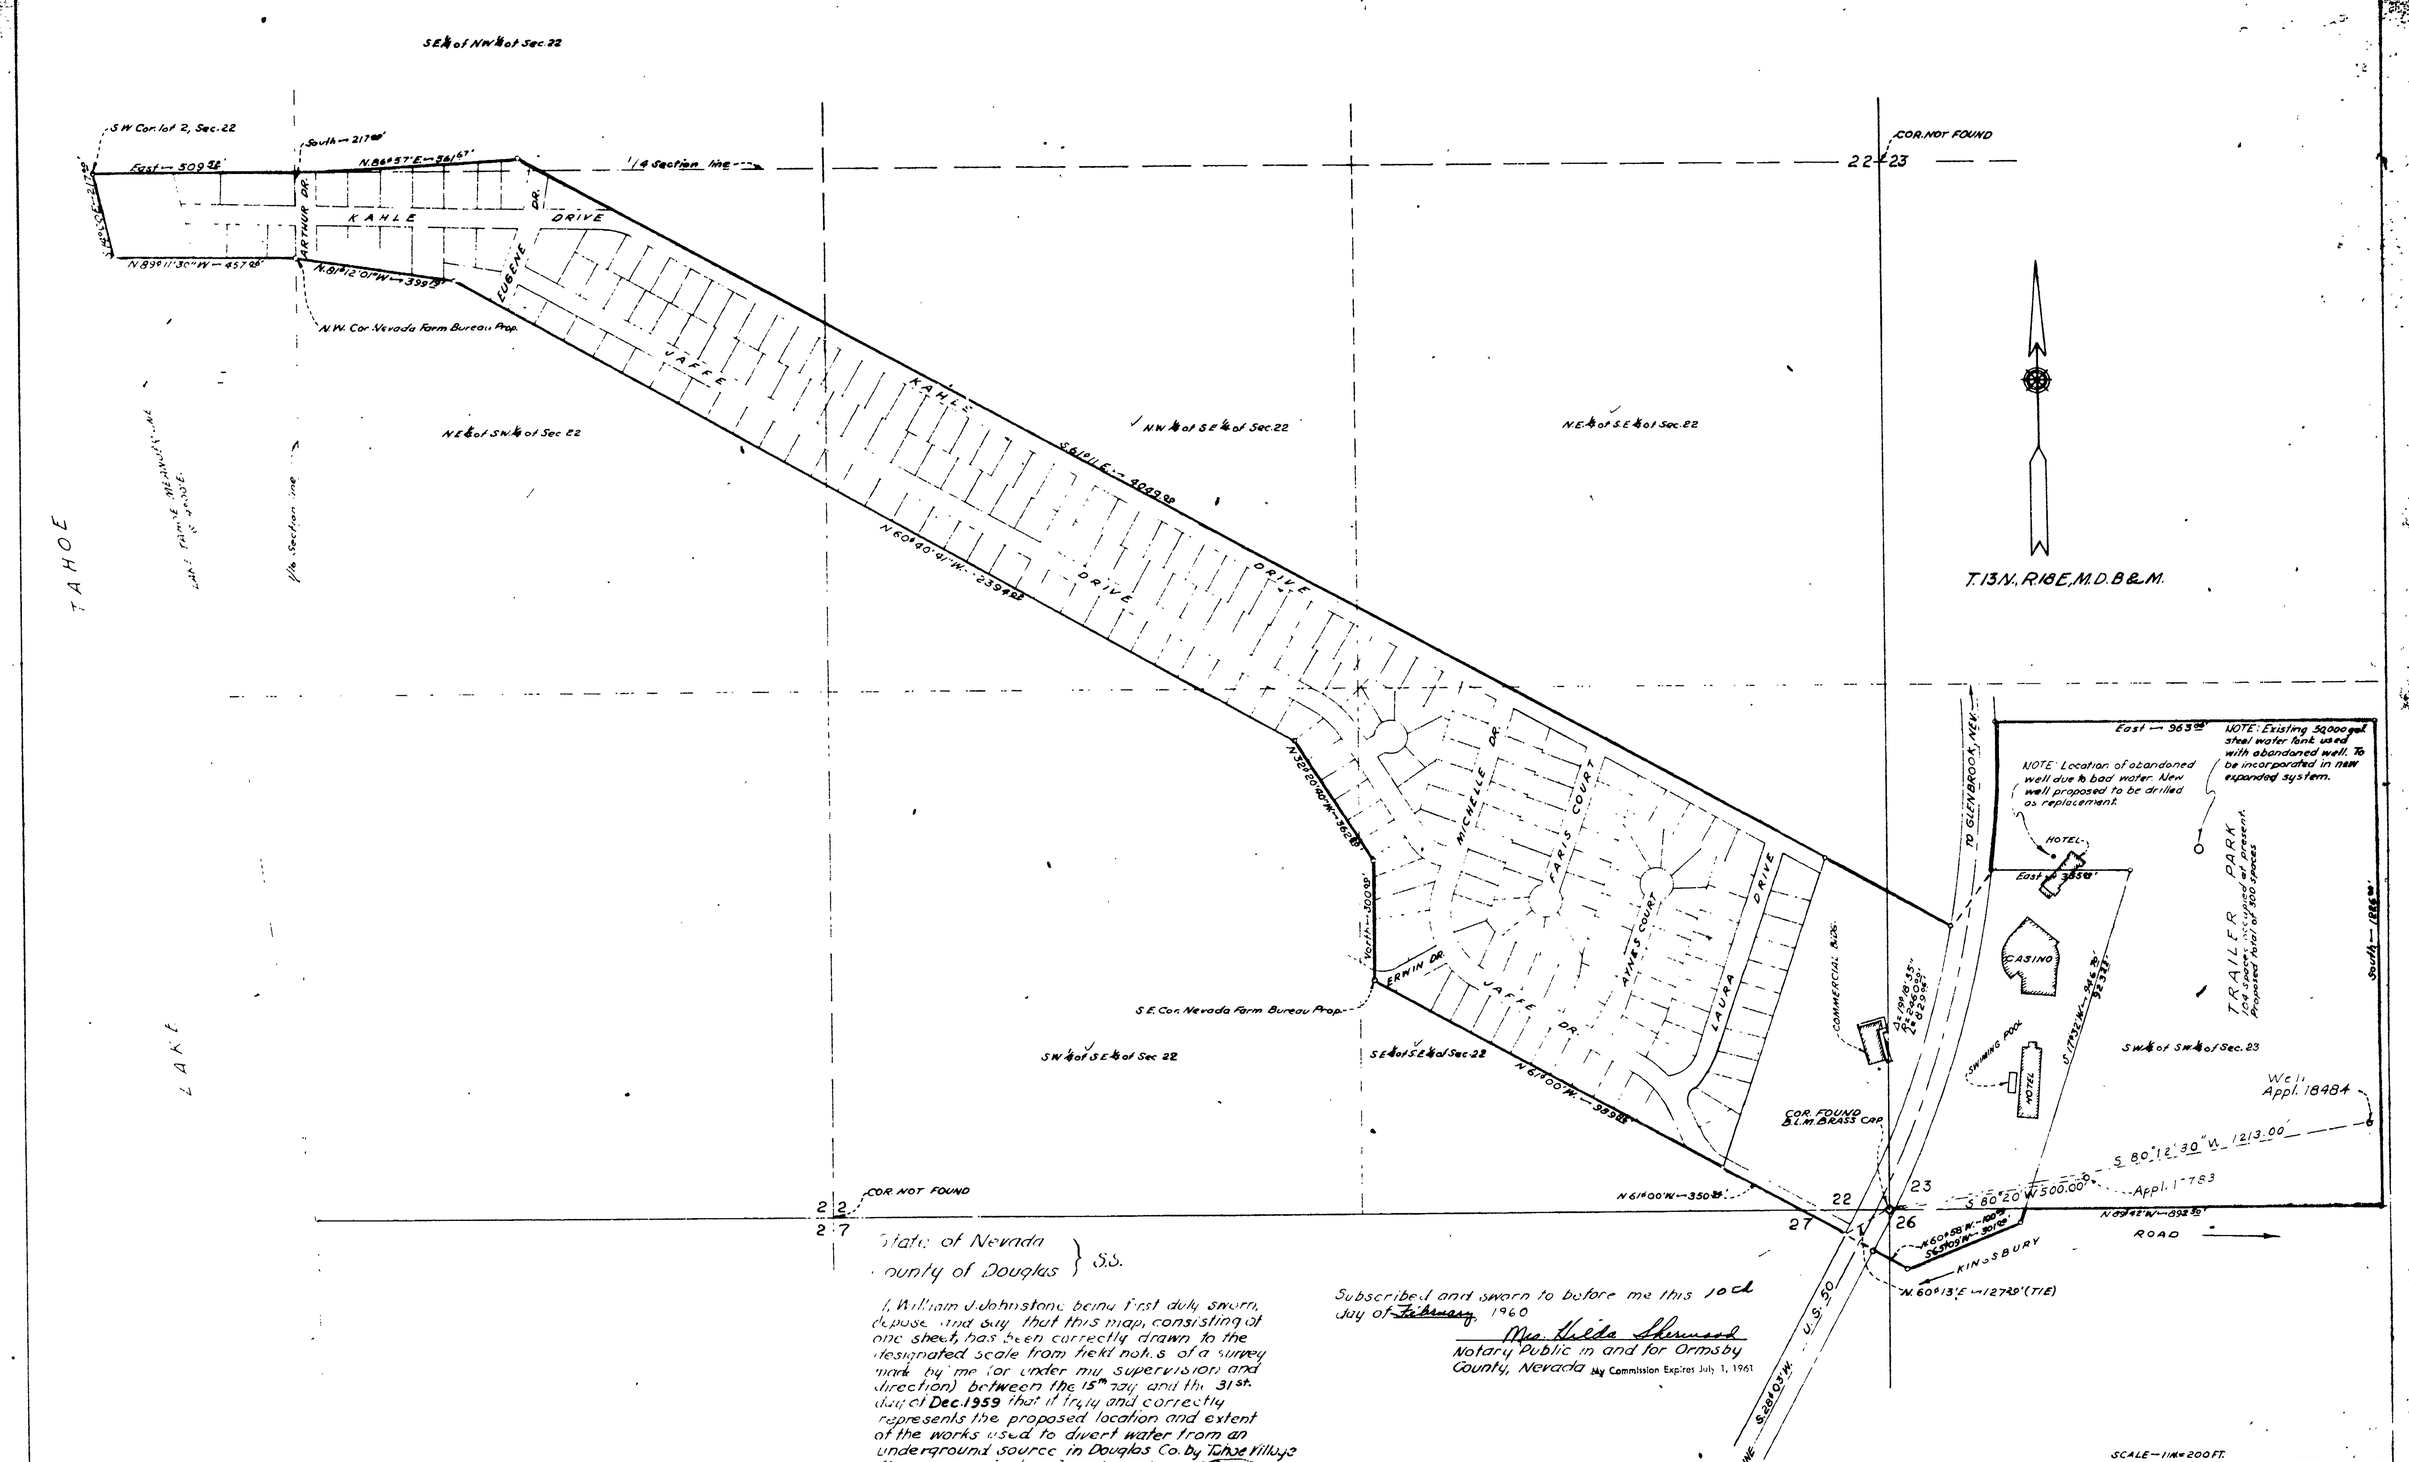

State of Nevada
County of Douglas } S.S.

I, William J. Johnstone, being first duly sworn, depose and say that this map, consisting of one sheet, has been correctly drawn to the designated scale from field notes of a survey made by me (or under my supervision and direction) between the 15th day and the 31st day of Dec. 1959 that it truly and correctly represents the proposed location and extent of the works used to divert water from an underground source in Douglas Co. by Tahoe Village Prop. Inc. - Zephyr Cove, Nevada for Municipal and Domestic purposes. That the proposed point of diversion, the approximate location and size of the diverting channel, all reservoirs or basins, the location, and names of all other works which will cross or connect with the proposed works, and the boundary of all lands showing by 40 acre subdivisions the areas upon which it is proposed to use water for Quasi-Municipal and Domestic purposes are fully and correctly designated thereon.

William J. Johnstone
State Water Right Surveyor

Subscribed and sworn to before me this 10th day of February, 1960

Mrs. Hilda Sherwood
Notary Public in and for Ormsby County, Nevada My Commission Expires July 1, 1961

FILED
Feb. 10, 1960
STATE ENGINEER'S OFFICE

1960 FEB 10 PM 1 57

MAP TO ACCOMPANY APPLICATION TO APPROPRIATE WATER FOR MUNICIPAL & DOMESTIC PURPOSES BY TAHOE VILLAGE PROP. INC. -, ZEPHYR COVE, NEV. FROM AN UNDERGROUND SOURCE

JOHNSTONE ENGINEERS ~ Carson City, Nevada ~ January 15, 1960

18484