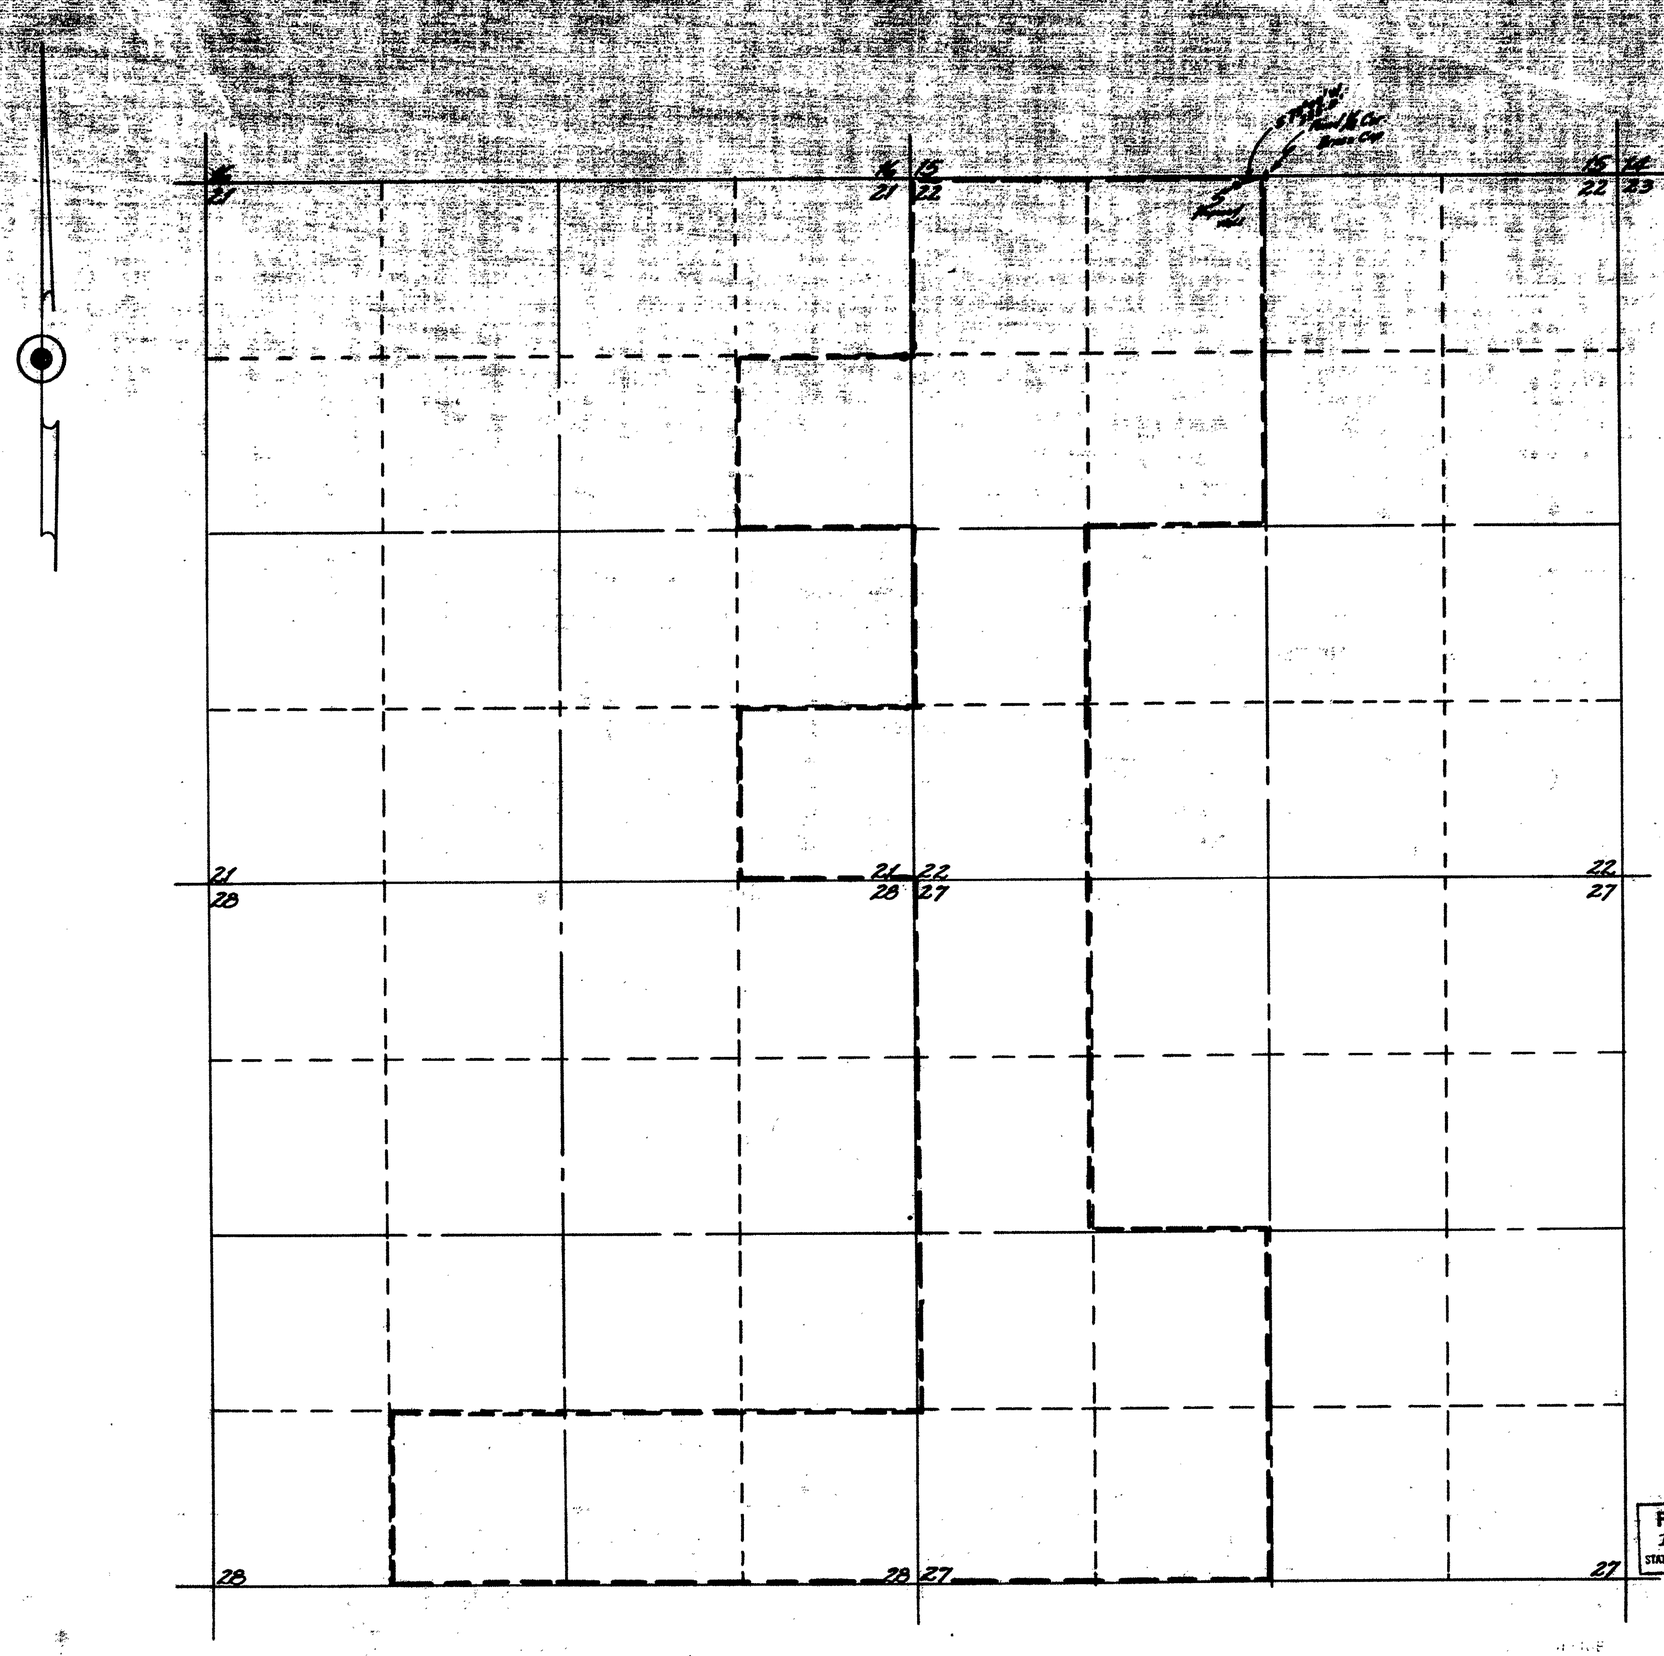

T.45N, R37E, M.D.B.&M.

STATE OF NEVADA
COUNTY OF HUMBOLDT } S. S.

I, Richard M. Black, being first duly sworn depose and say that this map, consisting of one sheet has been correctly drawn to the designated scale from field notes of a survey made by me between the 1st day of October and the 15th day of October, 1959; that it truly and correctly represents the proposed location and extent of the works used to divert water from underground in Humboldt County, by LYLE L. ELLISON, for irrigation purposes. That the proposed point of diversion, the approximate location and size of the diverting channel, all reservoirs or basins, the location and names of all other works which will cross or connect with the proposed works, and the boundary of all lands, showing by 40-acre subdivisions the areas proposed to be irrigated, are fully and correctly designated thereon.

Richard M. Black
STATE WATER RIGHT SURVEYOR

Subscribed and sworn to before me this 17th day of December, 1959

Dorothy Leighton

Notary Public in and for Humboldt County, Nevada.
My Comm. Exp: 9/19/61.

Scale 1" = 600'

FILED
Dec. 21. 1959
STATE ENGINEER'S OFFICE

1959 DEC 21 PM 1 49

MAP

TO ACCOMPANY APPLICATION TO APPROPRIATE WATER FOR IRRIGATION BY LYLE L. ELLISON FROM UNDERGROUND.

18494

18494