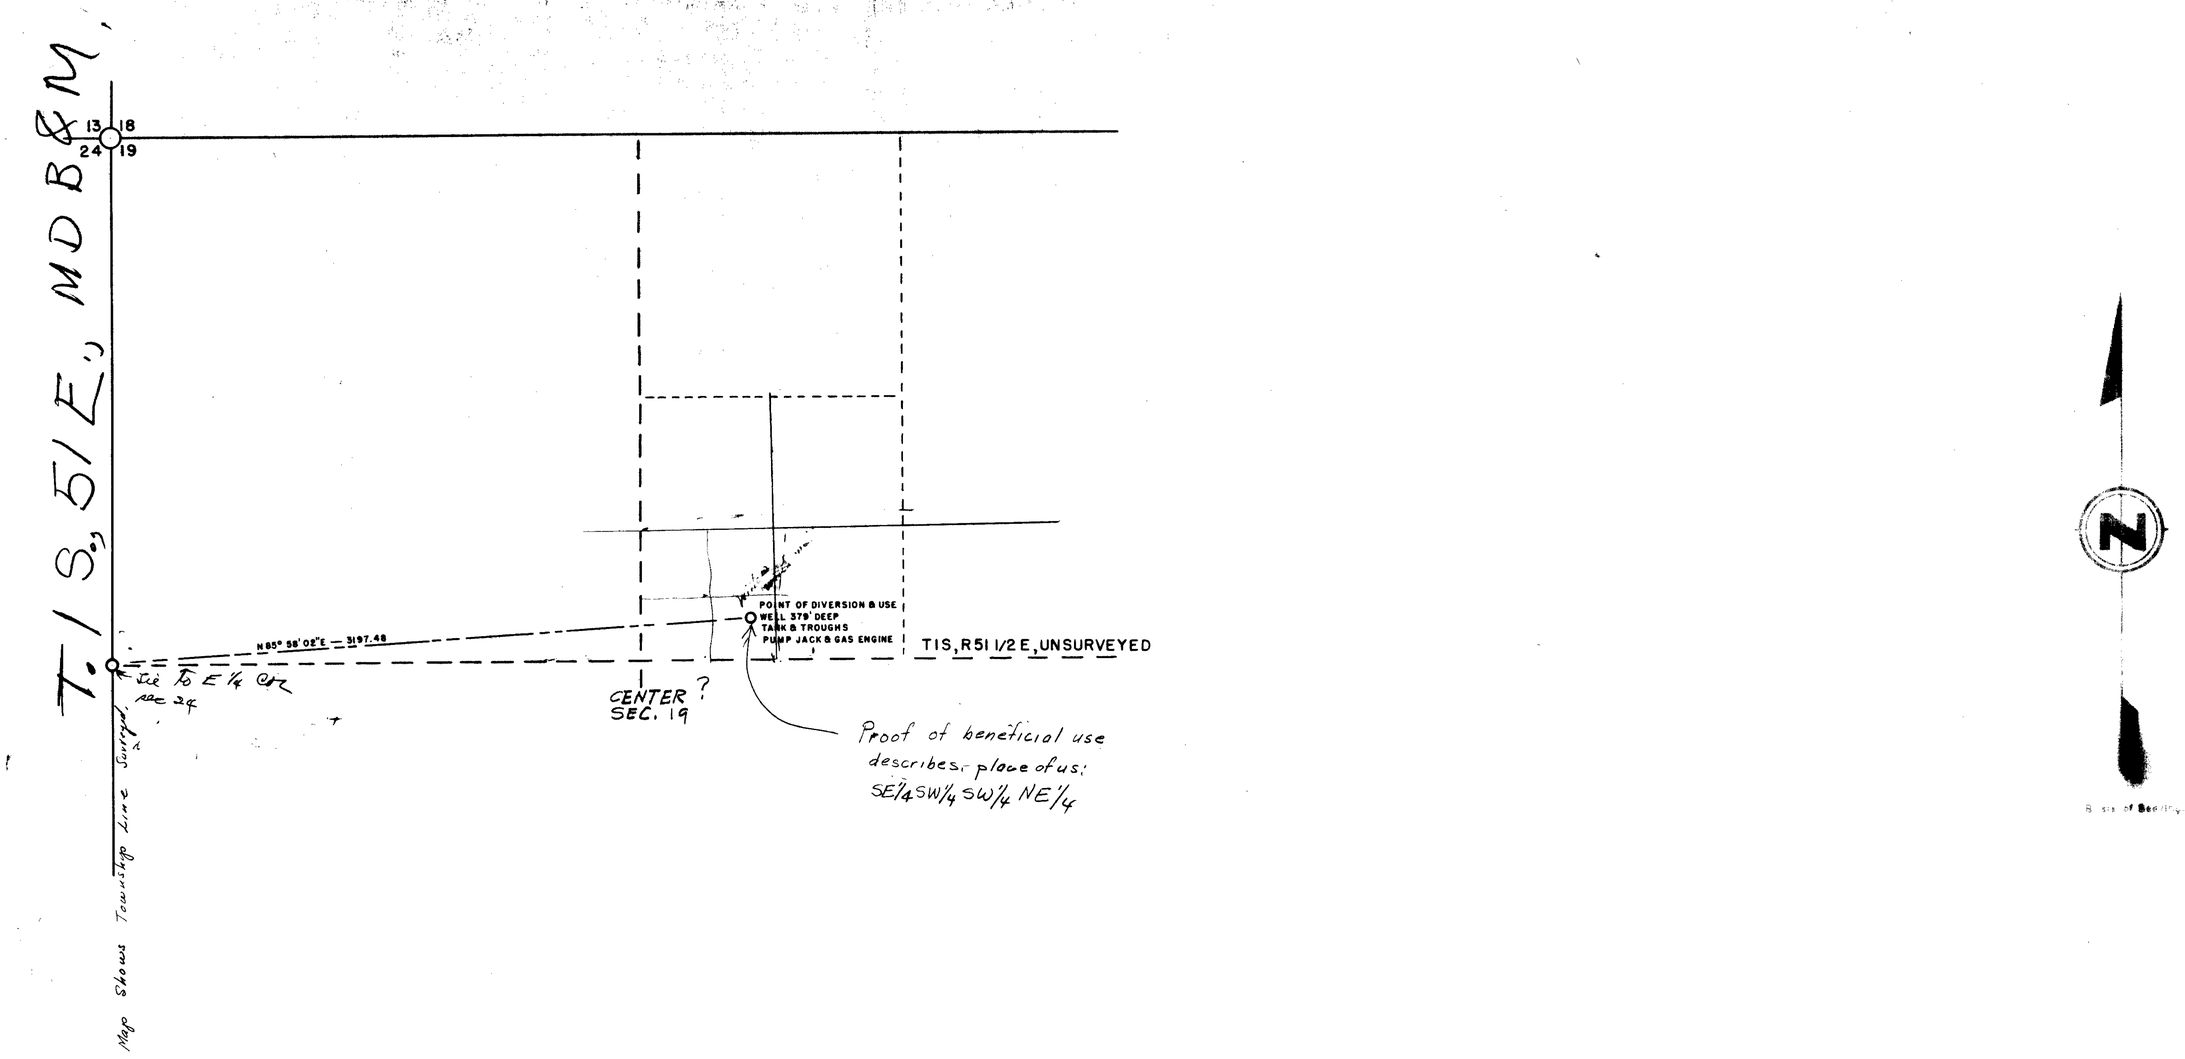

State of Nevada
County of White Pine } ss.

I, J.V. Caselli, being first duly sworn, depose and say that this map, consisting of one sheet, has been correctly drawn to the designated scale from field notes of a survey made by me between the 13th day of December and the 14th day of December, 1959, that it truly and correctly represents the location and extent of the proposed works used to divert water from Underground Source ... in ... Bye ... E.W. & Joe B. Fallini ... for stockwatering purposes. That the proposed point of diversion, the ... location ... diverting channel or other conduit, the place and manner of use, and the location and nature of all other works or structures ... crossed by, or connected with said works, are fully and correctly designated thereon.

J. V. Caselli
STATE WATER RIGHT SURVEYOR

Subscribed and sworn to before me this 14th day of January 1960

[illegible]
NOTARY PUBLIC IN AND FOR WHITE PINE COUNTY, NEVADA
[illegible]
My Commission Expires Oct. 10, 1960

SCALE: 1" = 400 ft.

[redacted]

FILED
Jan. 18, 1960
STATE ENGINEER'S OFFICE

OFFICE
STATE ENGINEER
1960 JAN 1 AM 11 09

OFFICE
STATE ENGINEER
1960 JAN 18 AM 11 20

CERTIFICATE No. 5209 ISSUED Sept. 27, 1961

MAP TO ACCOMPANY
APPLICATION TO APPROPRIATE WATER
FOR
STOCKWATERING
FROM
WILLOW WITCH WELL
E.W. & JOE B. FALLINI
TONOPAH, NEVADA

SCALE 1" = 400'

18526