STATE OF NEVADA
COUNTY OF HUMBOLDT } S.S.

I, Richard M. Black, being first duly sworn, depose and say that the map, consisting of one sheet, has been correctly drawn to the designated scale from field notes of a survey made by me between the 1st day of January and the 16th day of January, 1960, that it truly and correctly represents the proposed location and extent of the works used to divert water from underground, in Humboldt County by PINE FOREST LAND & STOCK CO. for irrigation and domestic purposes. That the proposed point of diversion, the approximate location and size of the diverting channel, all reservoirs or basins, the location and names of all other works which will cross or connect with the proposed works, and the boundary of all lands, showing by 40-acre subdivisions the areas proposed to be irrigated, are fully and correctly designated thereon.

Richard M. Black
STATE WATER RIGHT SURVEYOR

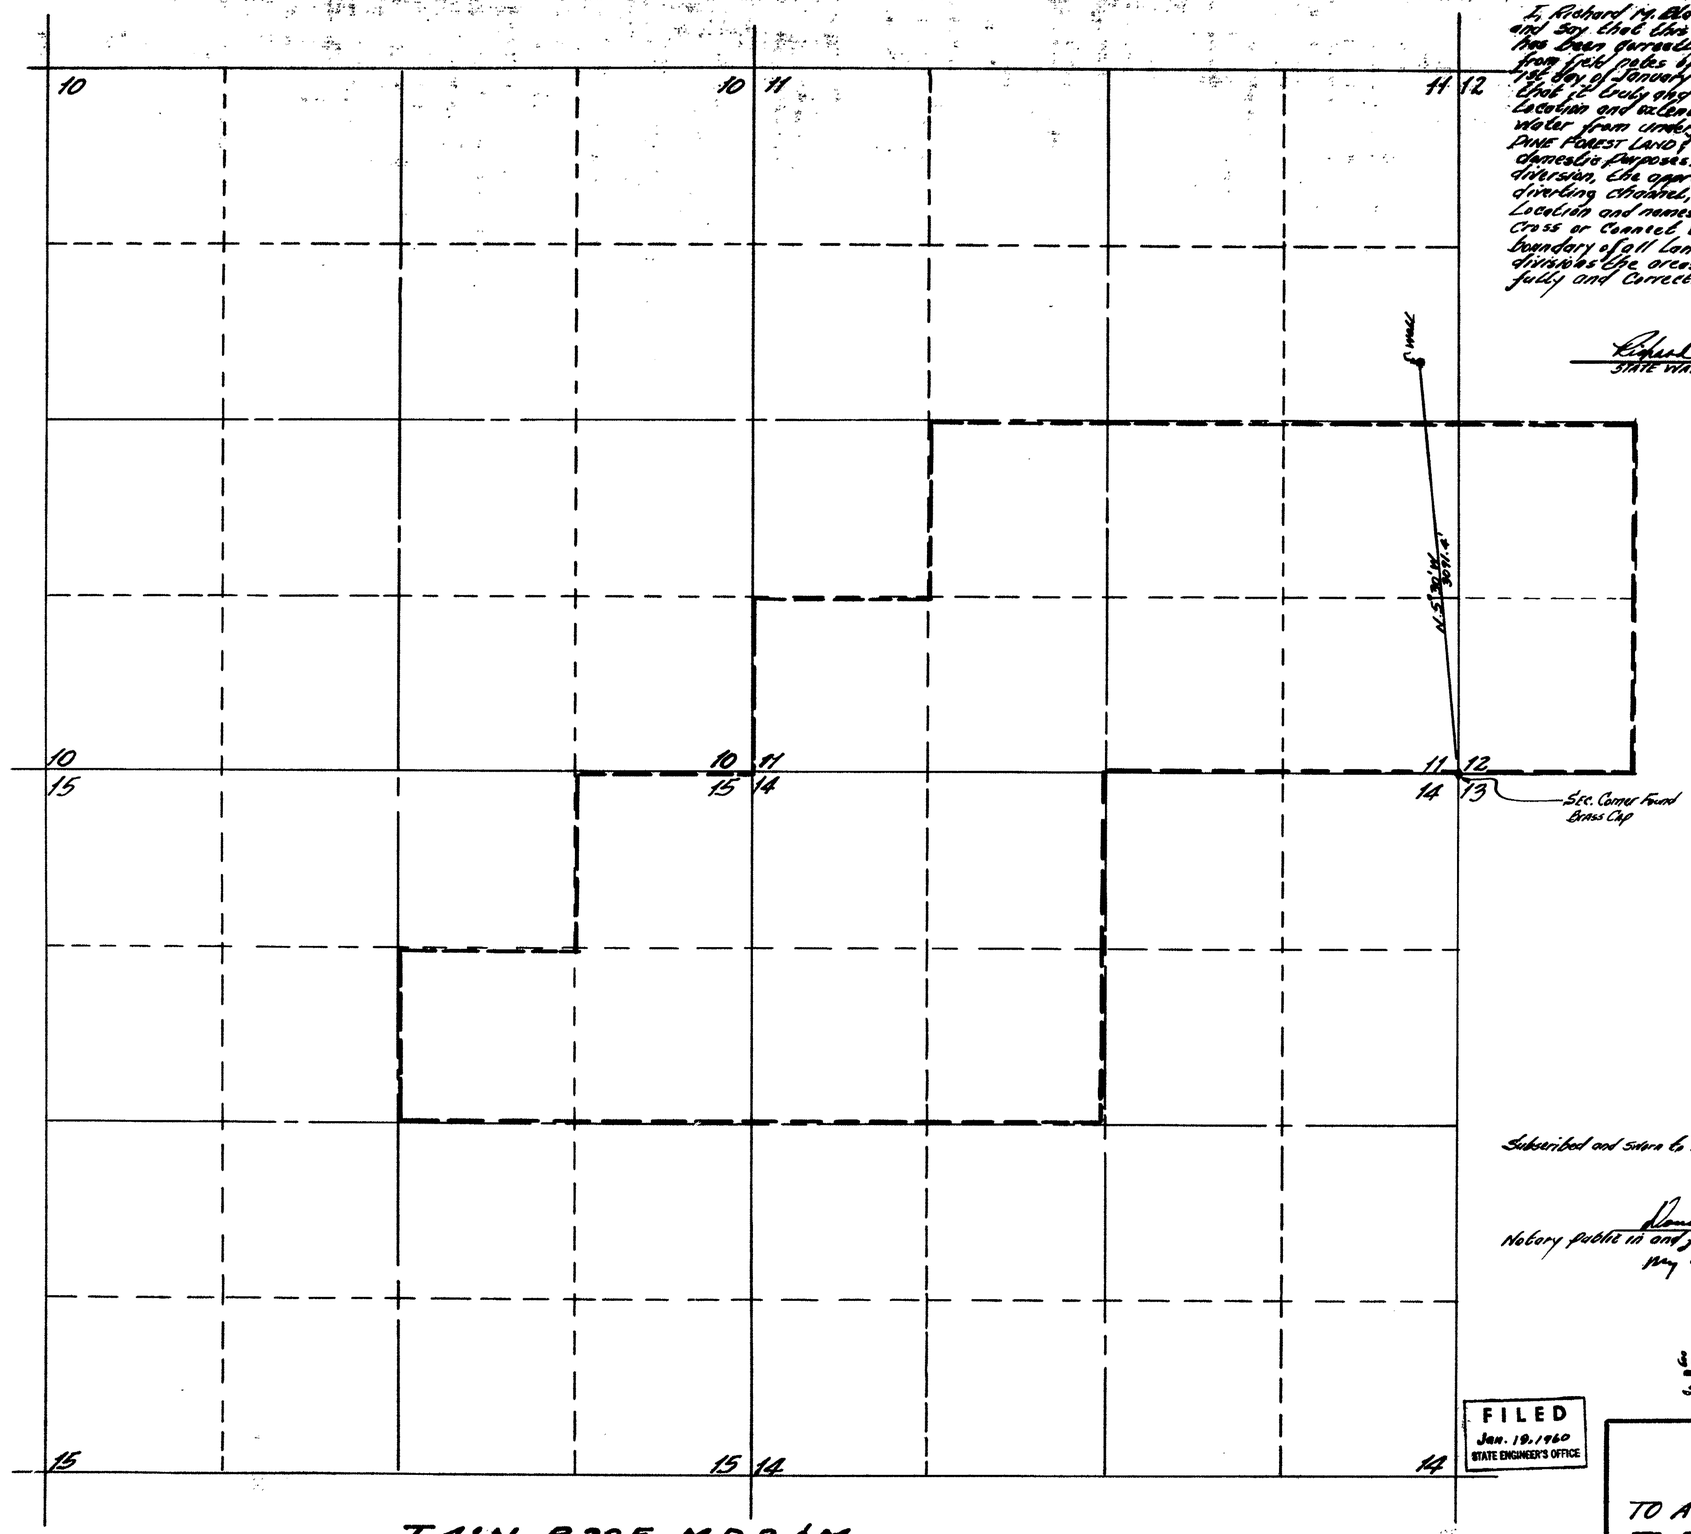

T. 41 N., R. 28 E., M.D.B. & M.

Subscribed and sworn to before me this 16th day of January, 1960

Donalson Loughton
Notary public in and for Humboldt County, Nevada
My Comm. Exp.: 9/19/61.

SCALE - 1" = 600'

FILED
JAN. 19, 1960
STATE ENGINEER'S OFFICE

MAP

TO ACCOMPANY APPLICATION TO APPROPRIATE WATER FOR IRRIGATION & DOMESTIC USE BY - PINE FOREST LAND & STOCK CO. FROM UNDERGROUND

18530