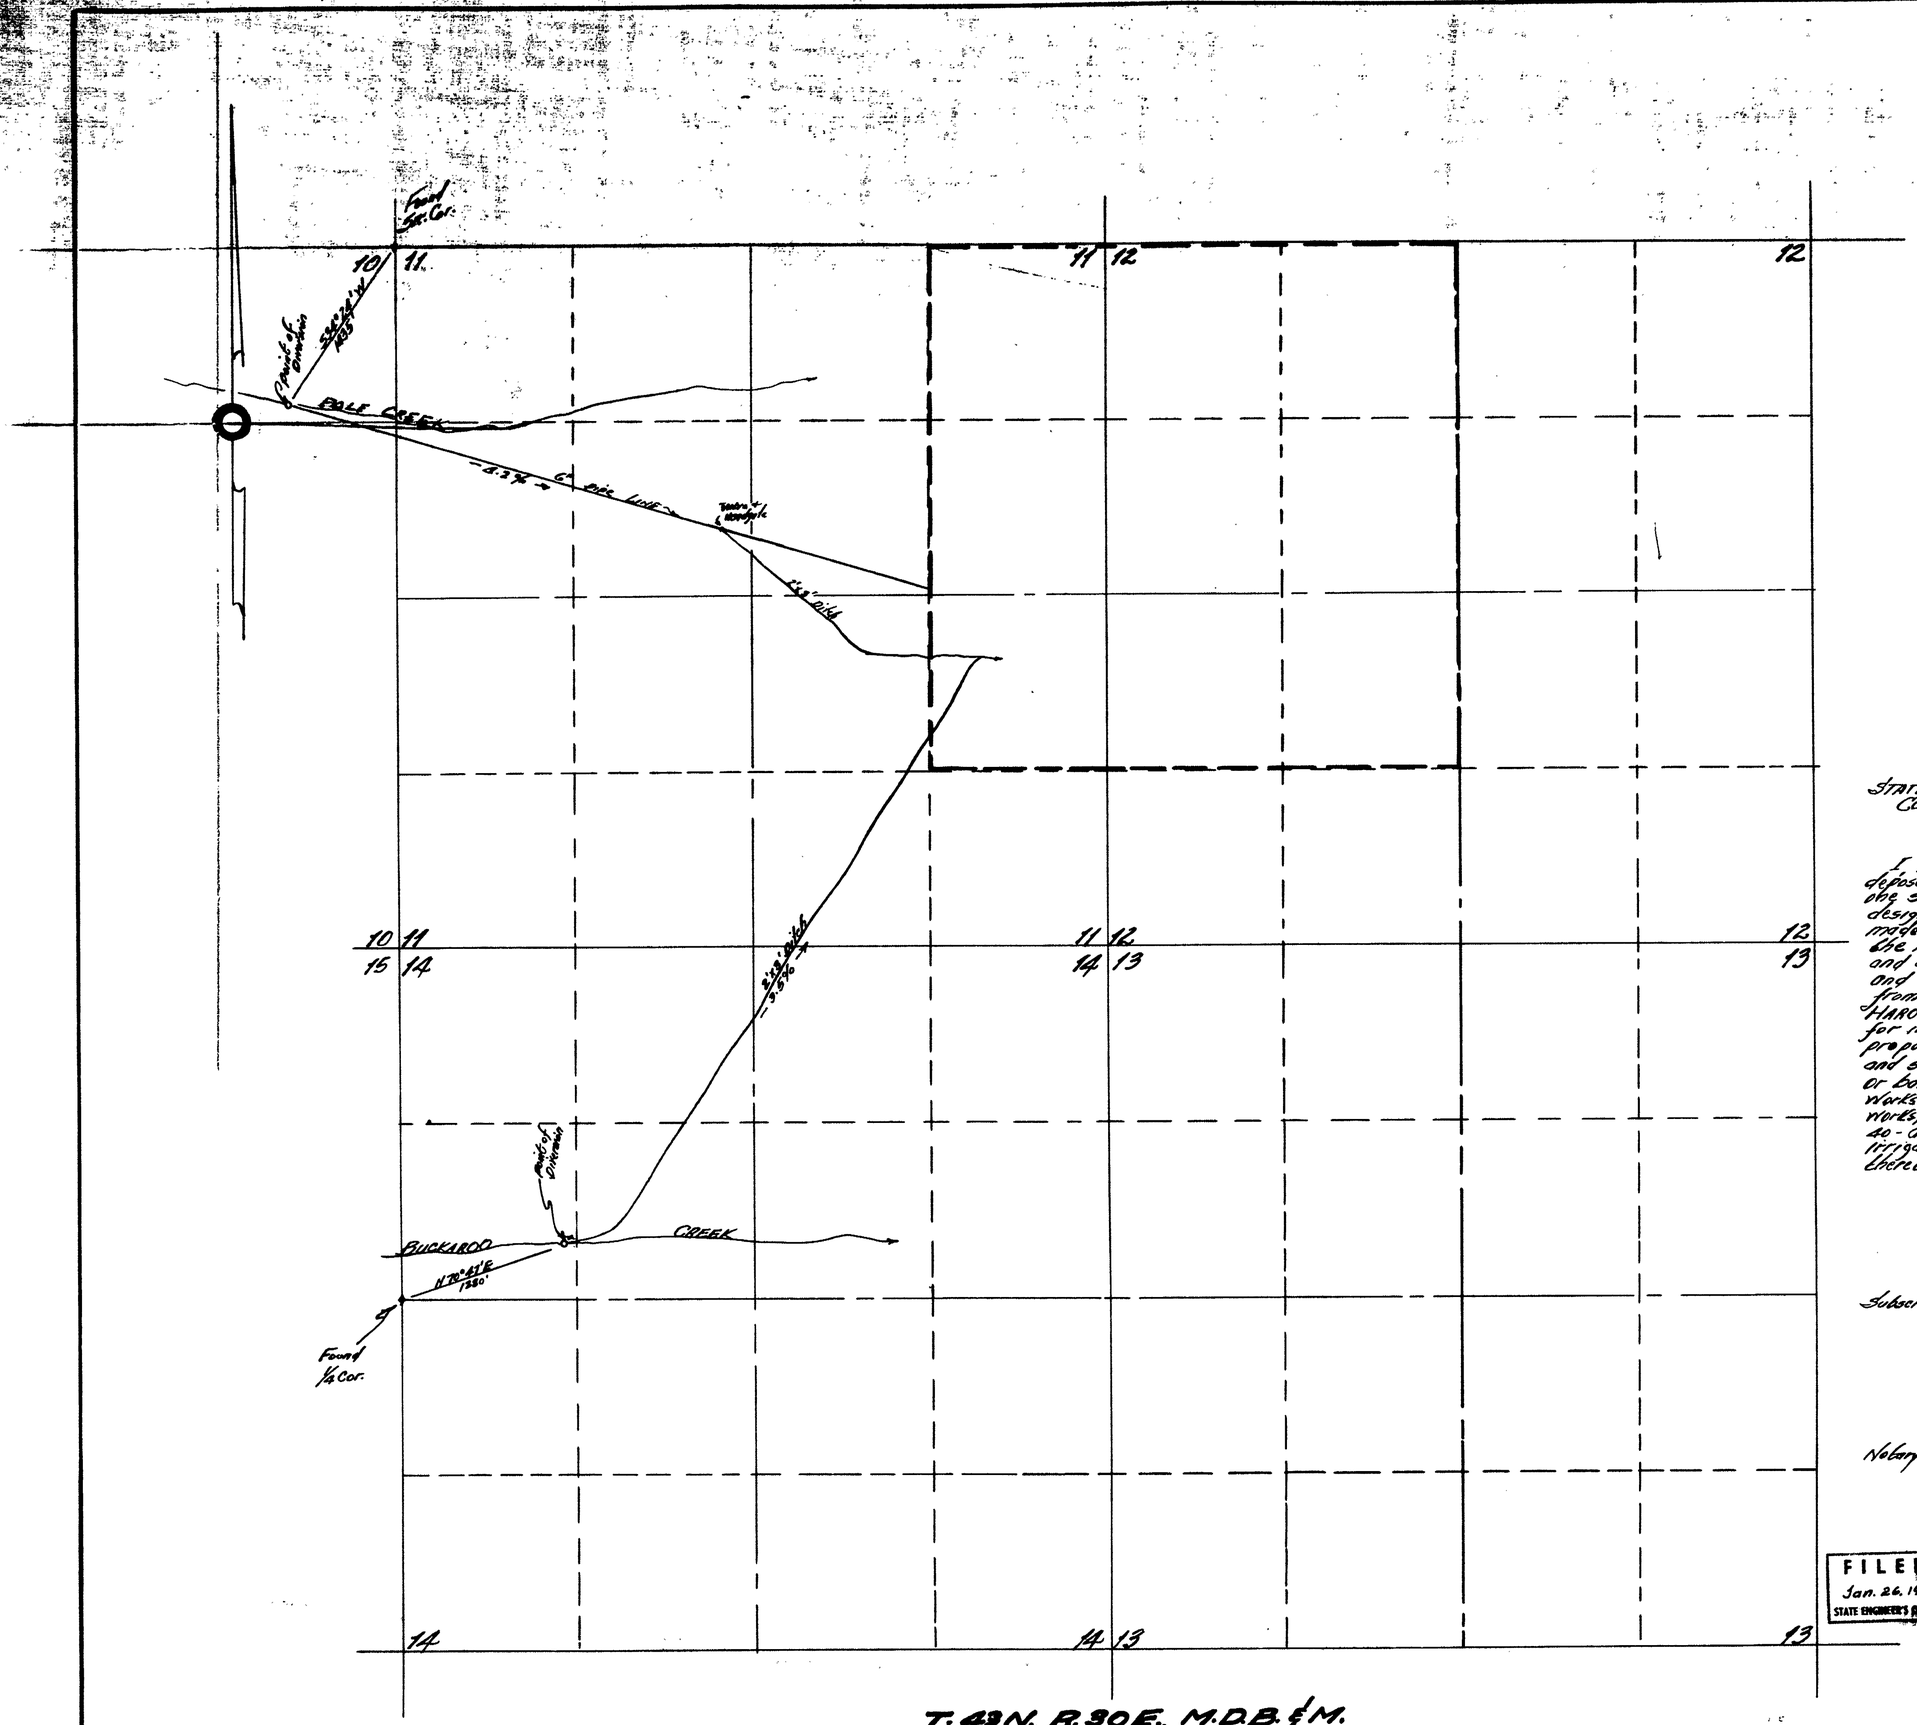

STATE OF NEVADA
COUNTY OF HUMBOLDT } S. S.

I, Richard M. Black, being first duly sworn depose and say that this map, consisting of one sheet, has been correctly drawn to the designated scale from field notes of a survey made by me between the 1st day of January and the 15th day of January, 1960, that it truly and correctly represents the proposed location and extent of the works used to divert water from POLE CREEK, in Humboldt County, by HAROLD M. WOODWARD and RAYMOND T. WOODWARD for irrigation and domestic purposes. That the proposed point of diversion, the approximate location and size of the diverting channel, all reservoirs or basins, the location and names of all other works which will cross or connect with the proposed works, and the boundary of all lands showing by 40-acre sub-divisions the areas proposed to be irrigated are fully and correctly designated thereon.

Richard M. Black
STATE WATER RIGHT SURVEYOR

Subscribed and sworn to before me this 26th day of January, 1960

Mrs. Hilda Sherwood
Notary public in and for Ormsby County, Nevada
My Commission Expires July 1, 1961

600' 500' 400' 300' 200' 100' 0' 600' 1200' 1800'
SCALE - 1" = 600'

FILED
Jan. 26, 1960
STATE ENGINEER'S OFFICE

MAP

TO ACCOMPANY APPLICATION TO APPROPRIATE WATER FOR IRRIGATION AND DOMESTIC USE BY - HAROLD M. WOODWARD AND RAYMOND T. WOODWARD FROM POLE CREEK AND BUCKAROO CREEK

File Under 18546 18547