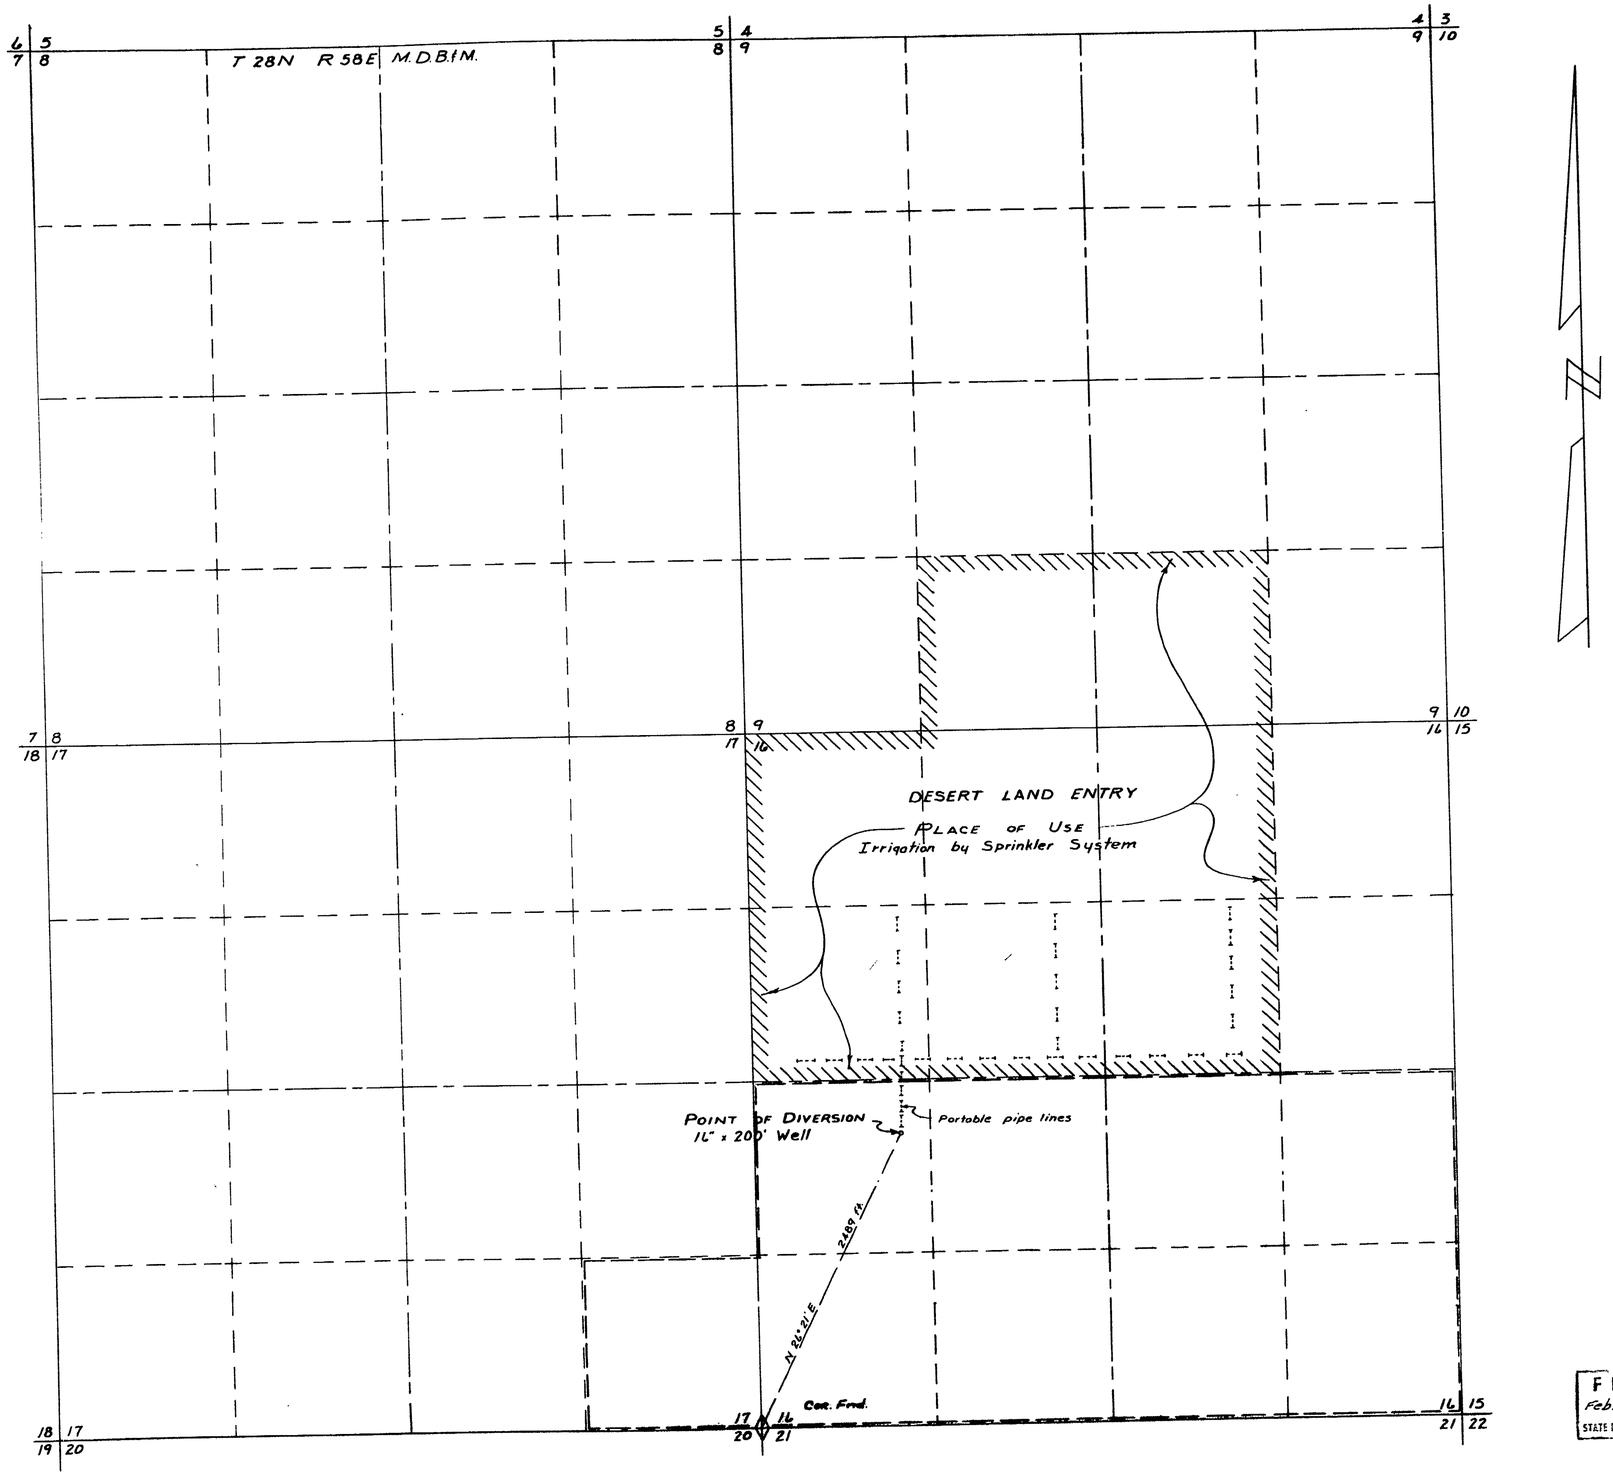

STATE OF NEVADA }
COUNTY OF ELKO } S.S.

I, W.H. Settelmeyer, being first duly sworn, depose and say that this map, consisting of one sheet has been corectly drawn to the designated scale from field notes of a survey made by me on the 7th day of January 1960; that it truly and correctly represents the location and the extent of the works used to divert water from an underground source in Elko County, by Clifton Paul Gardner, for irrigation purposes. That the proposed point of diversion, the approximate location and size of the diverting conduit, and the location and names of all other works which will cross or connect with the said works, and the boundary of all lands, showing by 40 acre subdivisions, the areas proposed to be irrigated, are fully and correctly designated thereon.

W.H. Settelmeyer
State Water Right Surveyor

Subscribed and sworn to before me this 22nd day of January 1960.

Frank Wiemann
Notary Public in and for Elko County, Nevada

0 200 500 1000 2000 3000
Scale 1" = 600'

FILED
Feb. 26, 1960
STATE ENGINEER'S OFFICE

MAP
TO ACCOMPANY APPLICATION TO APPROPRIATE WATER FOR IRRIGATION BY CLIFTON PAUL GARDNER FROM AN UNDERGROUND SOURCE

18572