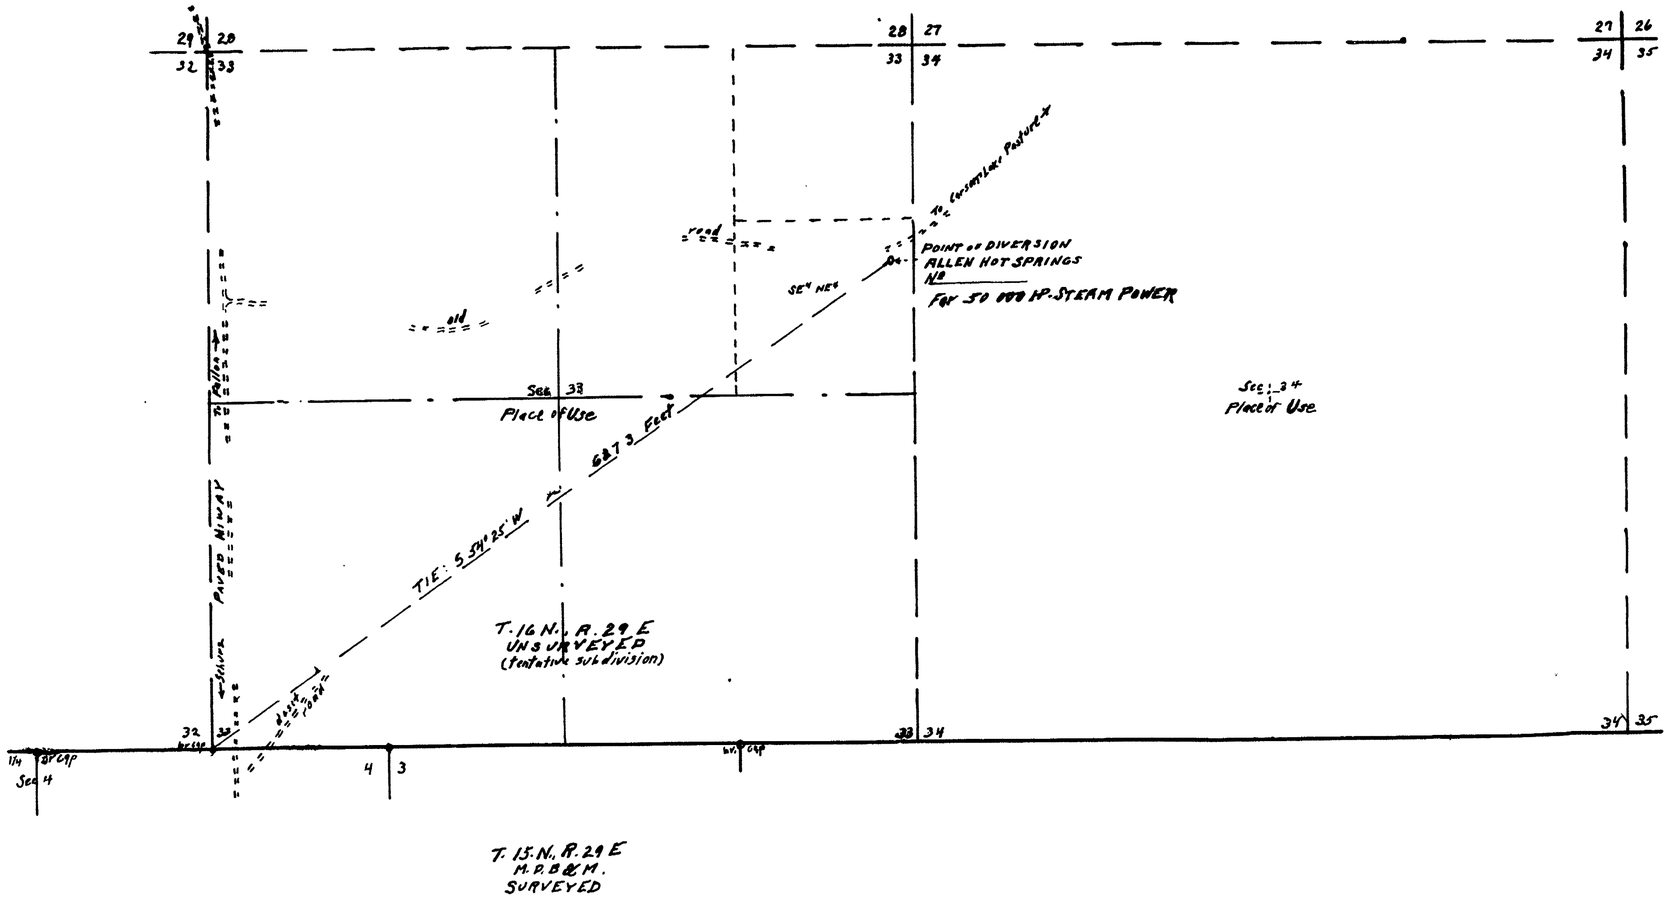

STATE of NEVADA
COUNTY of ORMSBY } S.S.

I E.P. Osgood, being first duly sworn, depose and say that this map, consisting of 1 sheet, has been correctly drawn to the designated scale, from field notes of a survey made by me on the 28th day of April 1947; that it truly and correctly represents the location and extent of the proposed works used to divert water from ALLEN HOT SPRINGS in Churchill County by TED G. AX, for development of STEAM POWER.

That the proposed point of diversion, the approximate location and size of the diverting channel, or other conduit, the place and manner of use, and the location and names of all other works or streams, which are crossed by or connected with the said works, are fully and correctly designated thereon.

E. P. Osgood
State Water Right Surveyor.

Subscribed and sworn to before me this 20th day of April 1960

C. E. Thoff

Notary Public in & for Ormsby County, Nevada.

My Commission Expires July 6, 1961

FILED
April 20, 1960
STATE ENGINEER'S OFFICE

SCALE: 1" = 600'

100 0 500 1000 2000 Ft.

13548

MAP

TO ACCOMPANY APPLICATION TO APPROPRIATE

WATER FOR STEAM POWER
50 000 HP.

TED G. AX

FROM **ALLEN HOT SPRINGS**

Churchill County, Nevada

April 1960 — E.P. Osgood, State Water Rt. Sur.

43048 28138 23185 File Under → 18579