STATE OF NEVADA }
COUNTY OF HUMBOLDT } S.S.

I, J. R. Caldwell, being first duly sworn, depose and say that this map consisting of one (1) sheet has been correctly drawn to the designated scale from field notes made by me and under my direction between the 11th day of February and the 29th day of February, 1960; that it truly and correctly represents the location and extent of the proposed works used to divert water from underground, in Humboldt County, by H. C. Crofoot for mining, milling, ~~Manufacturing~~ and domestic purposes, That the proposed point of diversion, the location of the mill, plant and campsite, and the location and names of all other works or streams which are crossed by or connected with said works, are fully and correctly designated hereon.

J. R. Caldwell
State Water Right Surveyor.

Subscribed and sworn to before me this 7th day of March 1960

Gay L. Laxton
Notary Public in and for Humboldt County, Nevada.
My Commission Expires Jan. 31, 1961

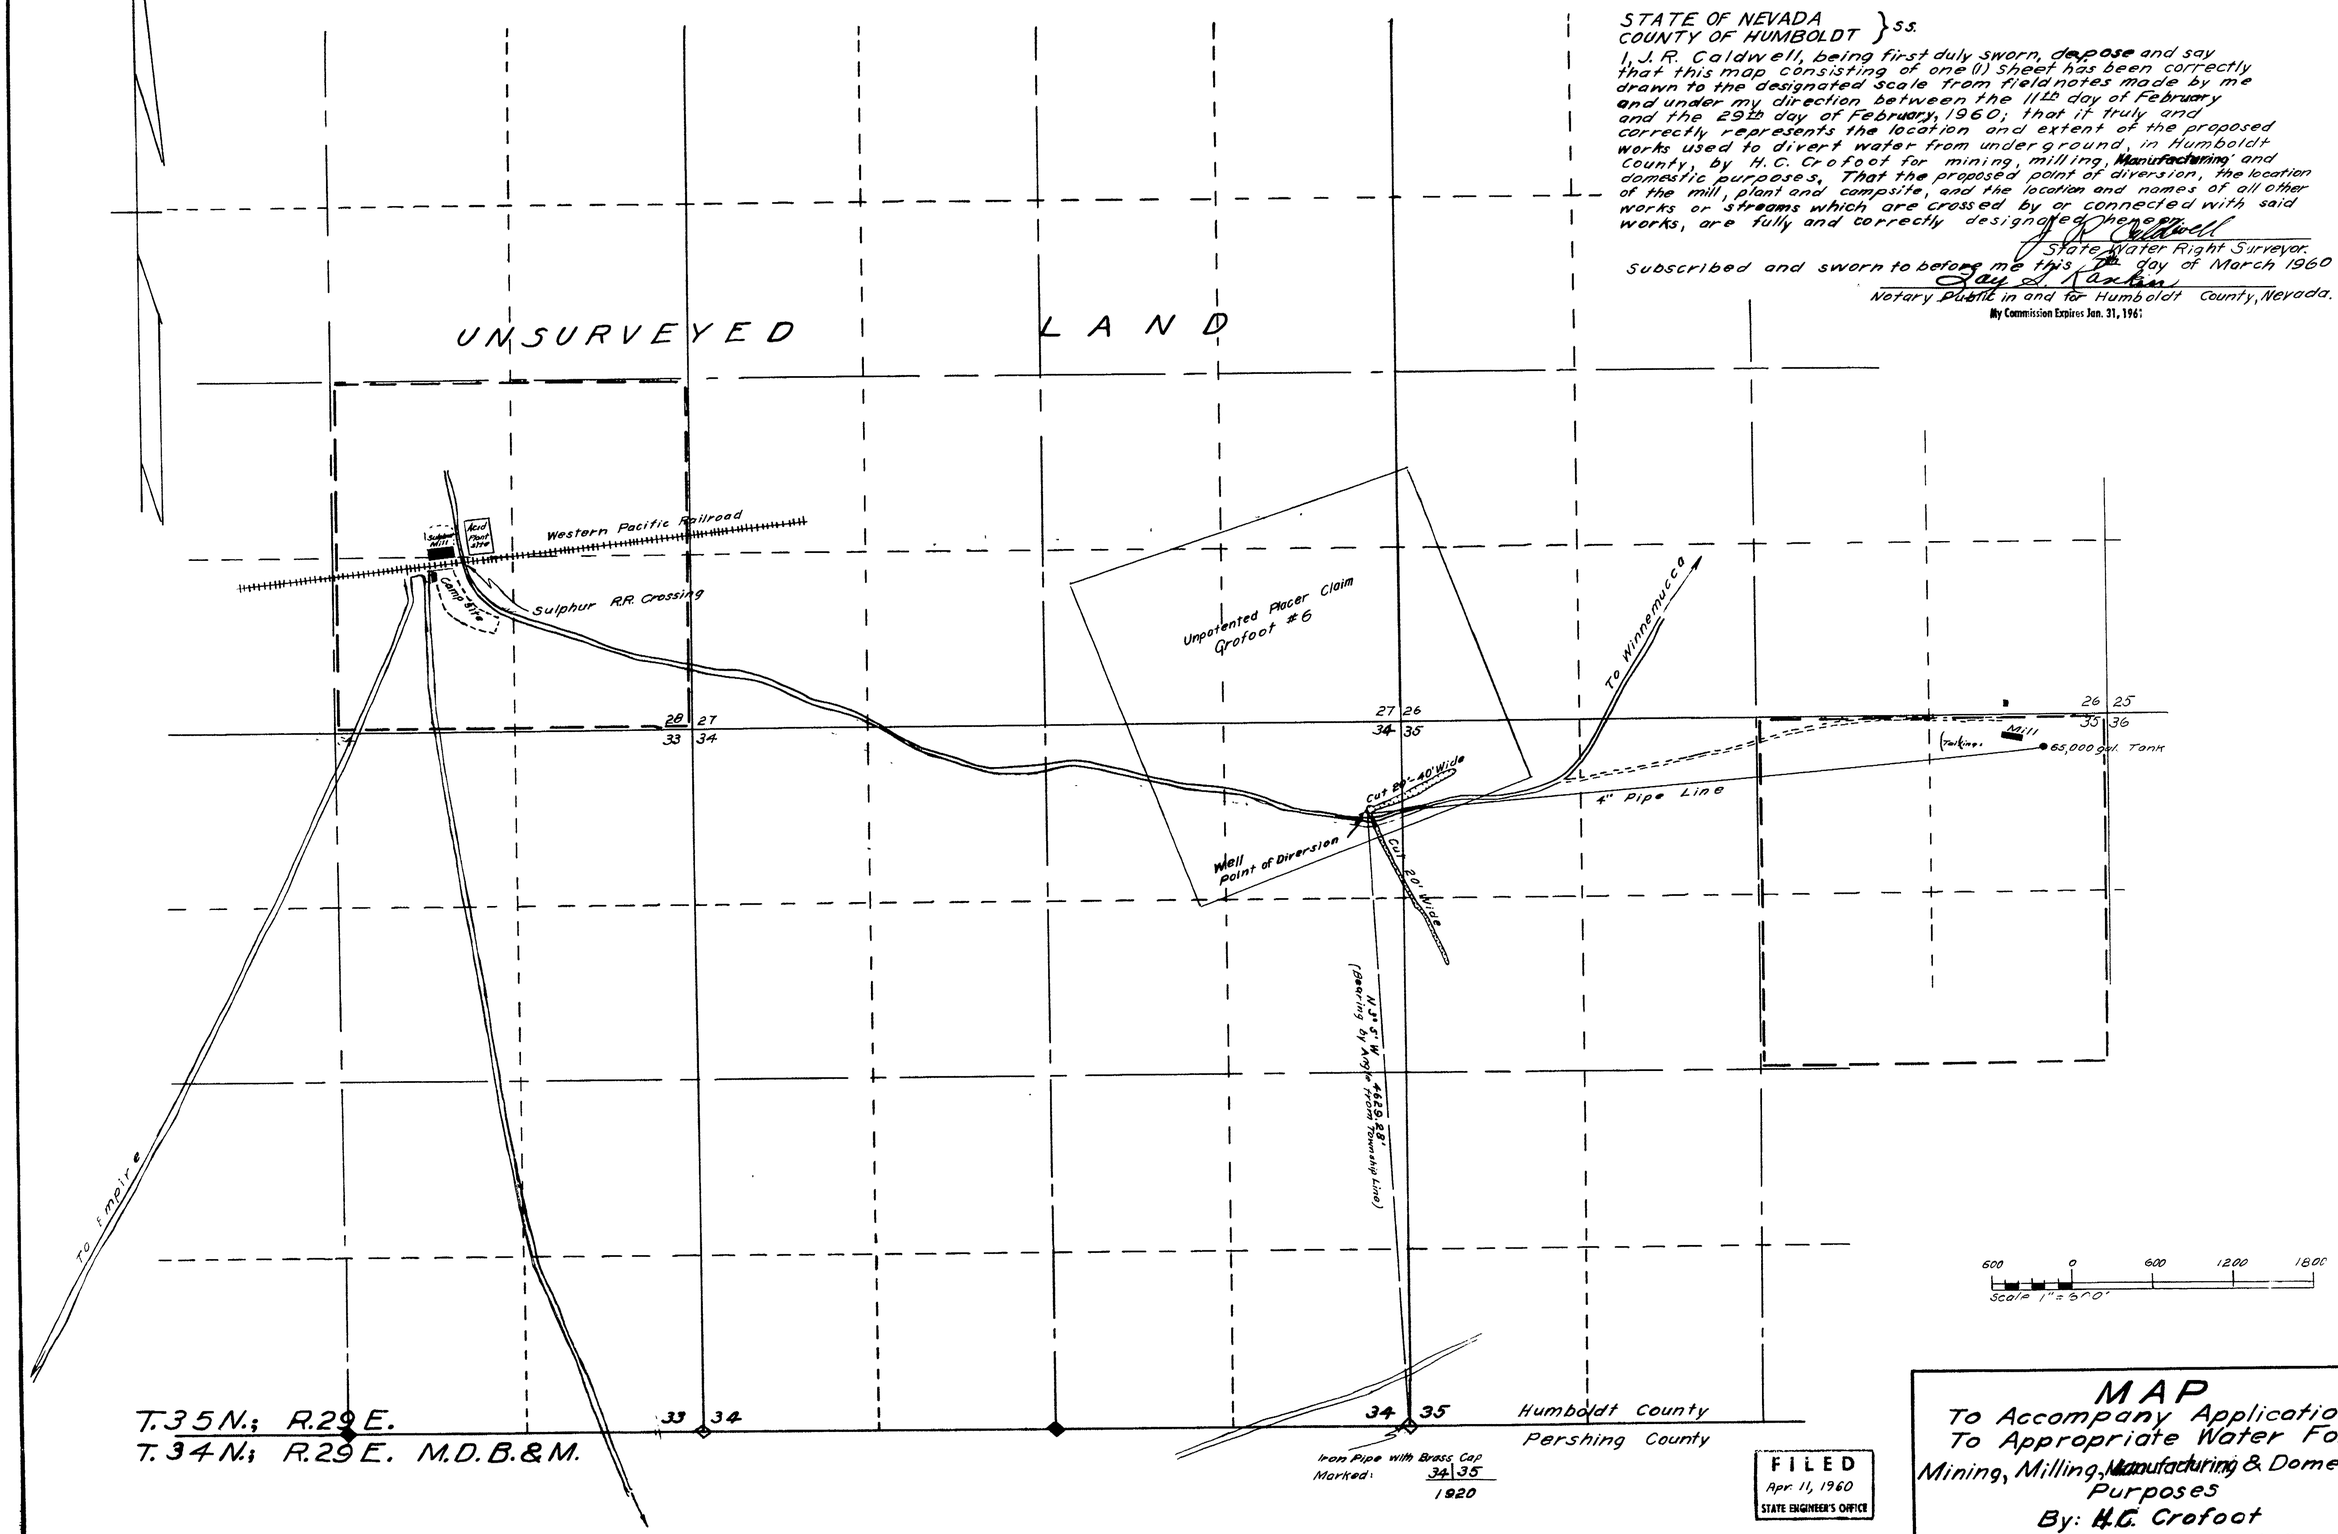

FILED
Apr. 11, 1960
STATE ENGINEER'S OFFICE

CERTIFICATE No. 5590 ISSUED Aug. 19, 1963

MAP
To Accompany Application
To Appropriate Water For
Mining, Milling, ~~Manufacturing~~ & Domestic
Purposes
By: H.C. Crofoot
From An Underground Source

18580