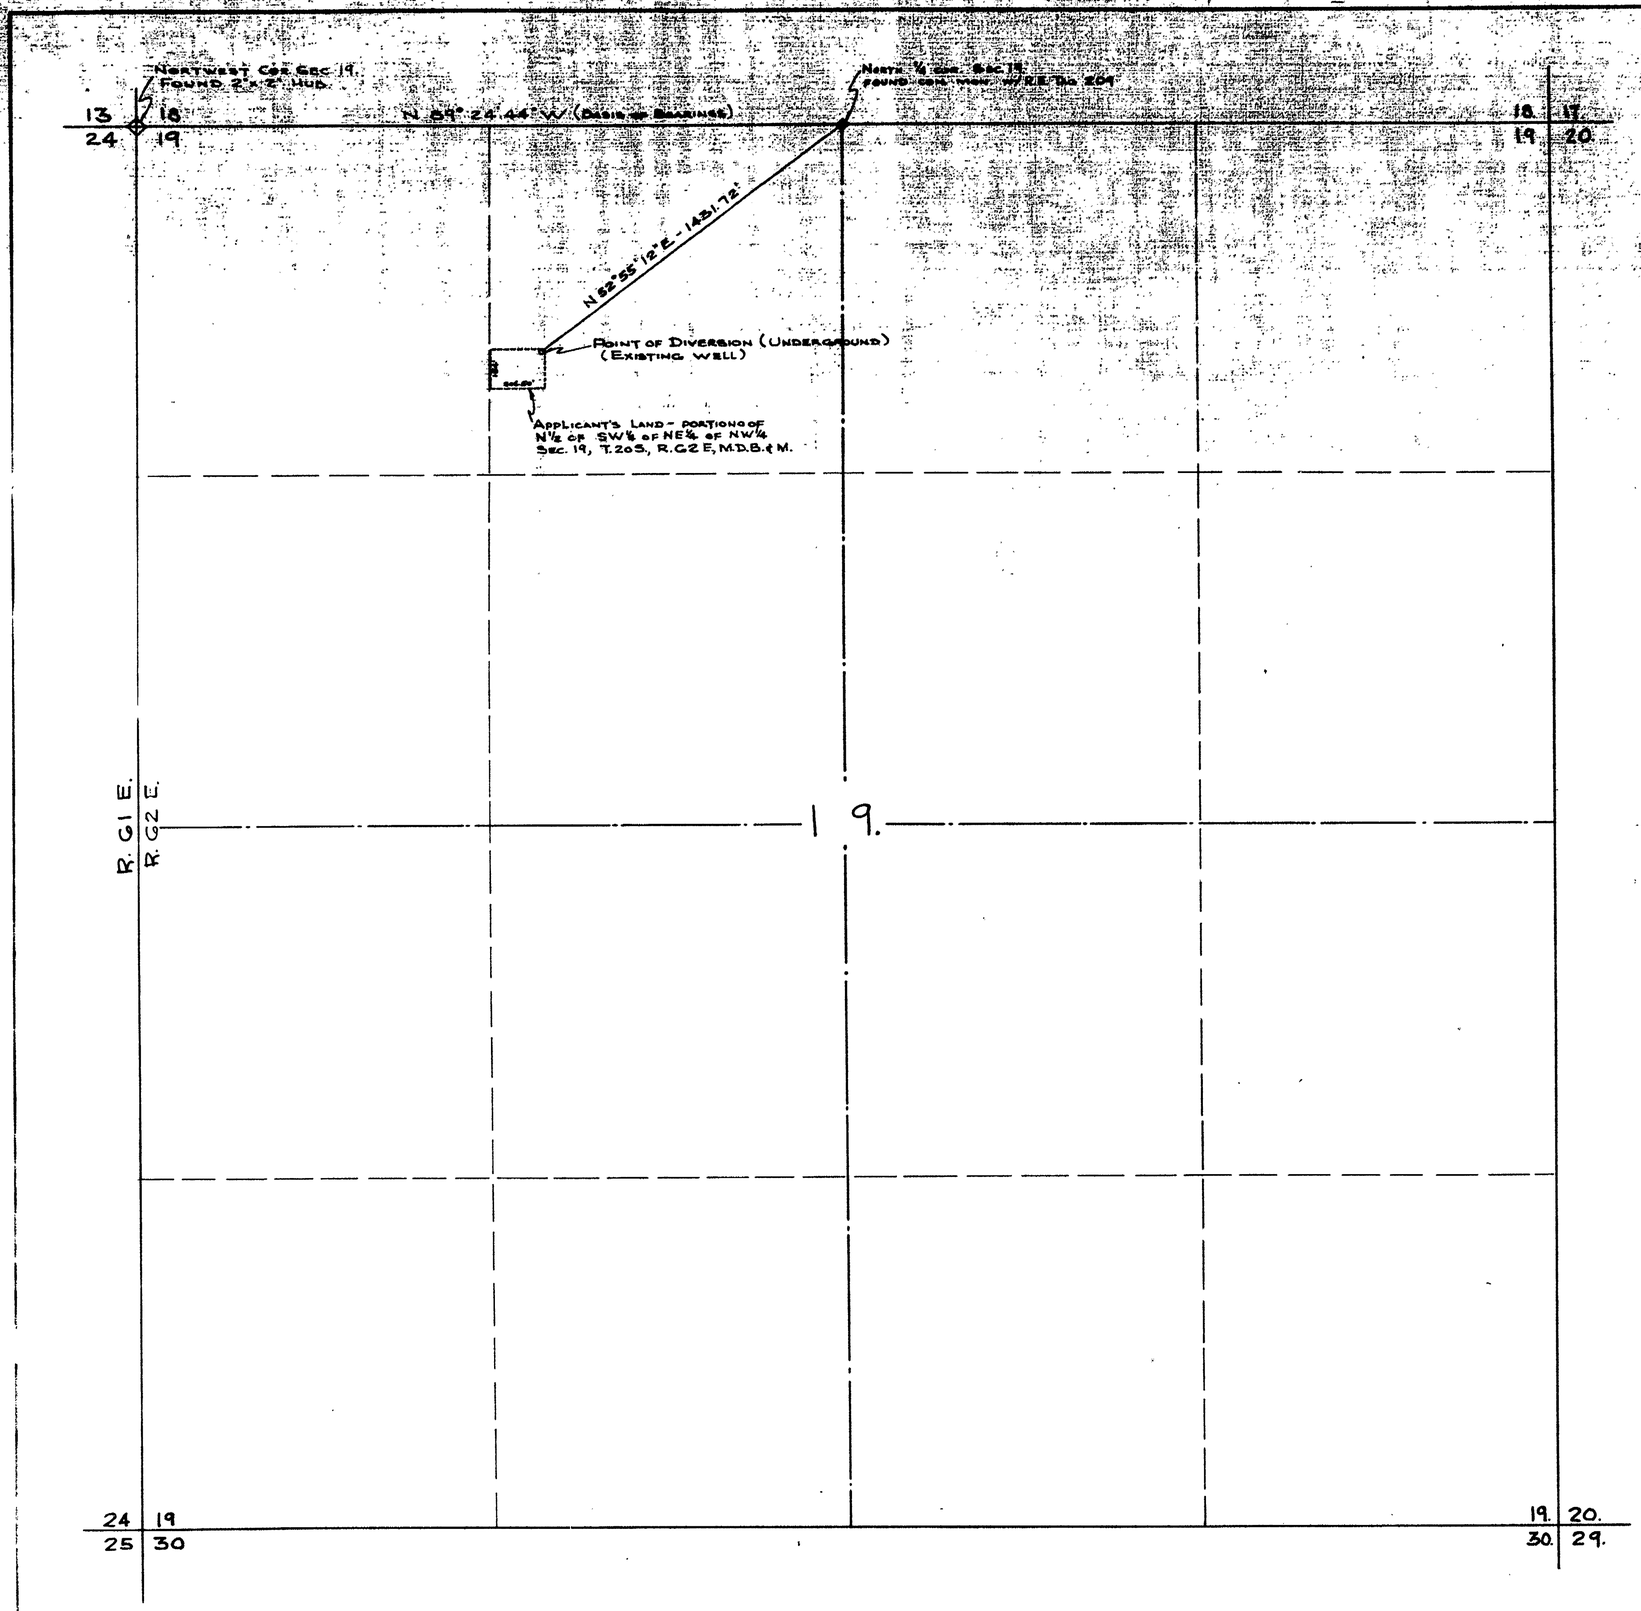

SECTION 19,
T.20S., R.62E., M.D.B.&M.

N

Basis of Bearings

The Basis of Bearings used in this survey is the bearing of the north line of Sec. 19, T.20S., R.62E., M.D.B.&M. recorded as N 89° 24' 44" W by R.E. 246.

State of Nevada }
County of Clark } s.s.

I, Frank D. Rathbun Jr., being first duly sworn, depose and say that this map, consisting of one sheet, has been correctly drawn to the designated scale from field notes of a survey made by me on the 21st day of November, 1959; that it truly and correctly represents the proposed location and extent of the works used to divert water from Las Vegas Artesian Basin, in Clark County, Nevada, by Carl B. and Cherie Casady for domestic use; that the point of diversion, the approximate location and size of the diverting channel, all other works which will cross or connect with the works are fully and correctly shown hereon.

Frank D. Rathbun Jr.
State Water Right Surveyor

Subscribed and sworn to before me this 5 day of [illegible] 1959,

[illegible]
Notary Public in and for Clark County, Nevada.

My commission expires, [illegible]

0 50 100 200 300 400 500 750 1000 1250 1500
Scale in Feet

FILED
Feb. 18, 1960
STATE ENGINEER'S OFFICE

OFFICE
ENGINEER
1960 FEB 18 AM 10 44

MAP TO ACCOMPANY
Application to Appropriate Water
by Carl B. and Cherie Casady
for
Domestic Use
from
Las Vegas Artesian Basin
Clark County, Nevada

18592