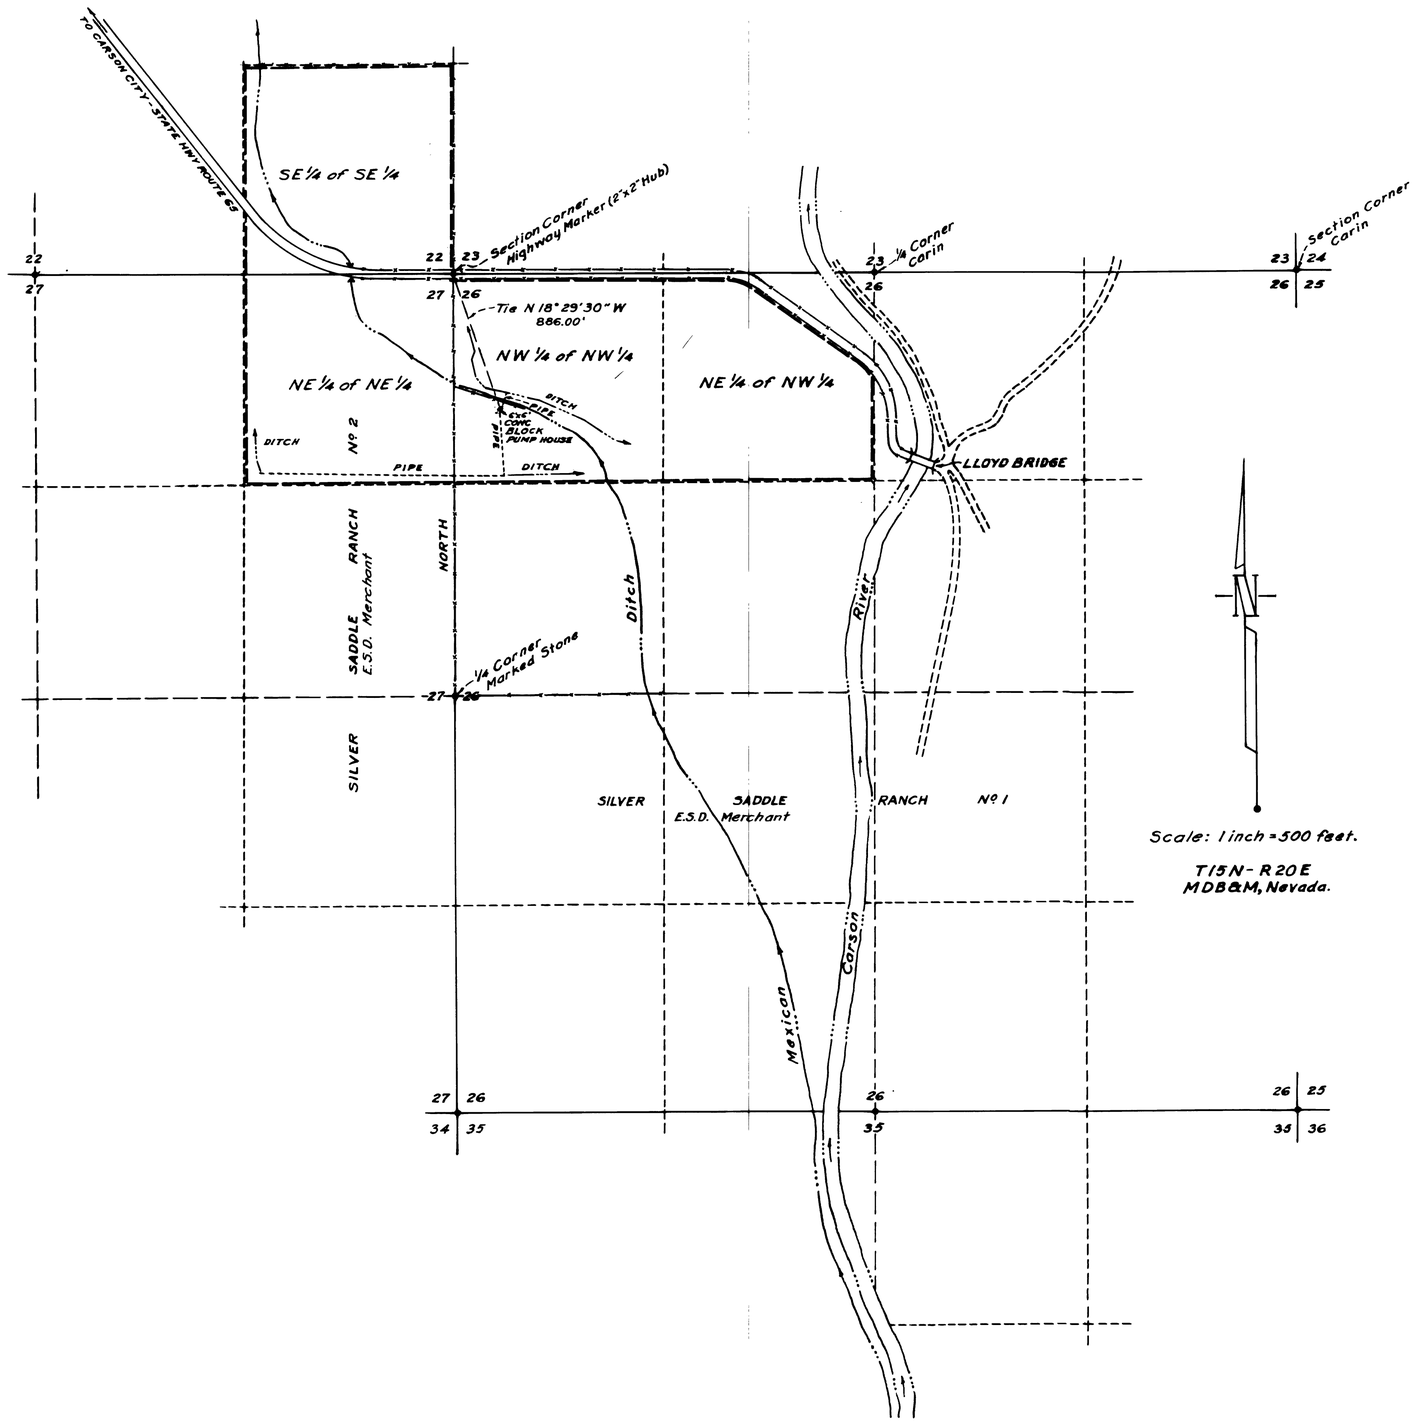

STATE OF NEVADA }
COUNTY OF ORMSBY } SS

I, William J. Johnstone, being first duly sworn, depose and say that this map, consisting of one sheet, has been correctly drawn to the designated scale from field notes of a survey made by me on the 15th day of April, 1960, that it correctly represents the location and extent of the works used to divert water from an underground source in Ormsby County for irrigation and domestic use by E.S.D. Merchant, that the point of diversion, the place and manner of use are fully designated hereon

William J. Johnstone
STATE WATER RIGHT SURVEYOR

SUBSCRIBED AND SWORN TO BEFORE ME THIS 5th DAY OF MAY, 1960.

Mrs. Leila Sherwood
NOTARY PUBLIC IN AND FOR ORMSBY COUNTY, NEVADA.
My Commission Expires July 3, 1961

FILED
May 5, 1960
STATE ENGINEER'S OFFICE

MAP TO ACCOMPANY
APPLICATION TO APPROPRIATE WATER
FOR
STOCK WATERING
IRRIGATION AND DOMESTIC
BY
DR. & MRS. E.S.D. MERCHANT
FROM
UNDERGROUND SOURCE
3 MAY 1960

JOHNSTONE ENGINEERS, Carson City, Nevada.

5915 June 22, 1965

22044 18604