TOWNSHIP 20 NORTH, RANGE 27 EAST, M D B & M.

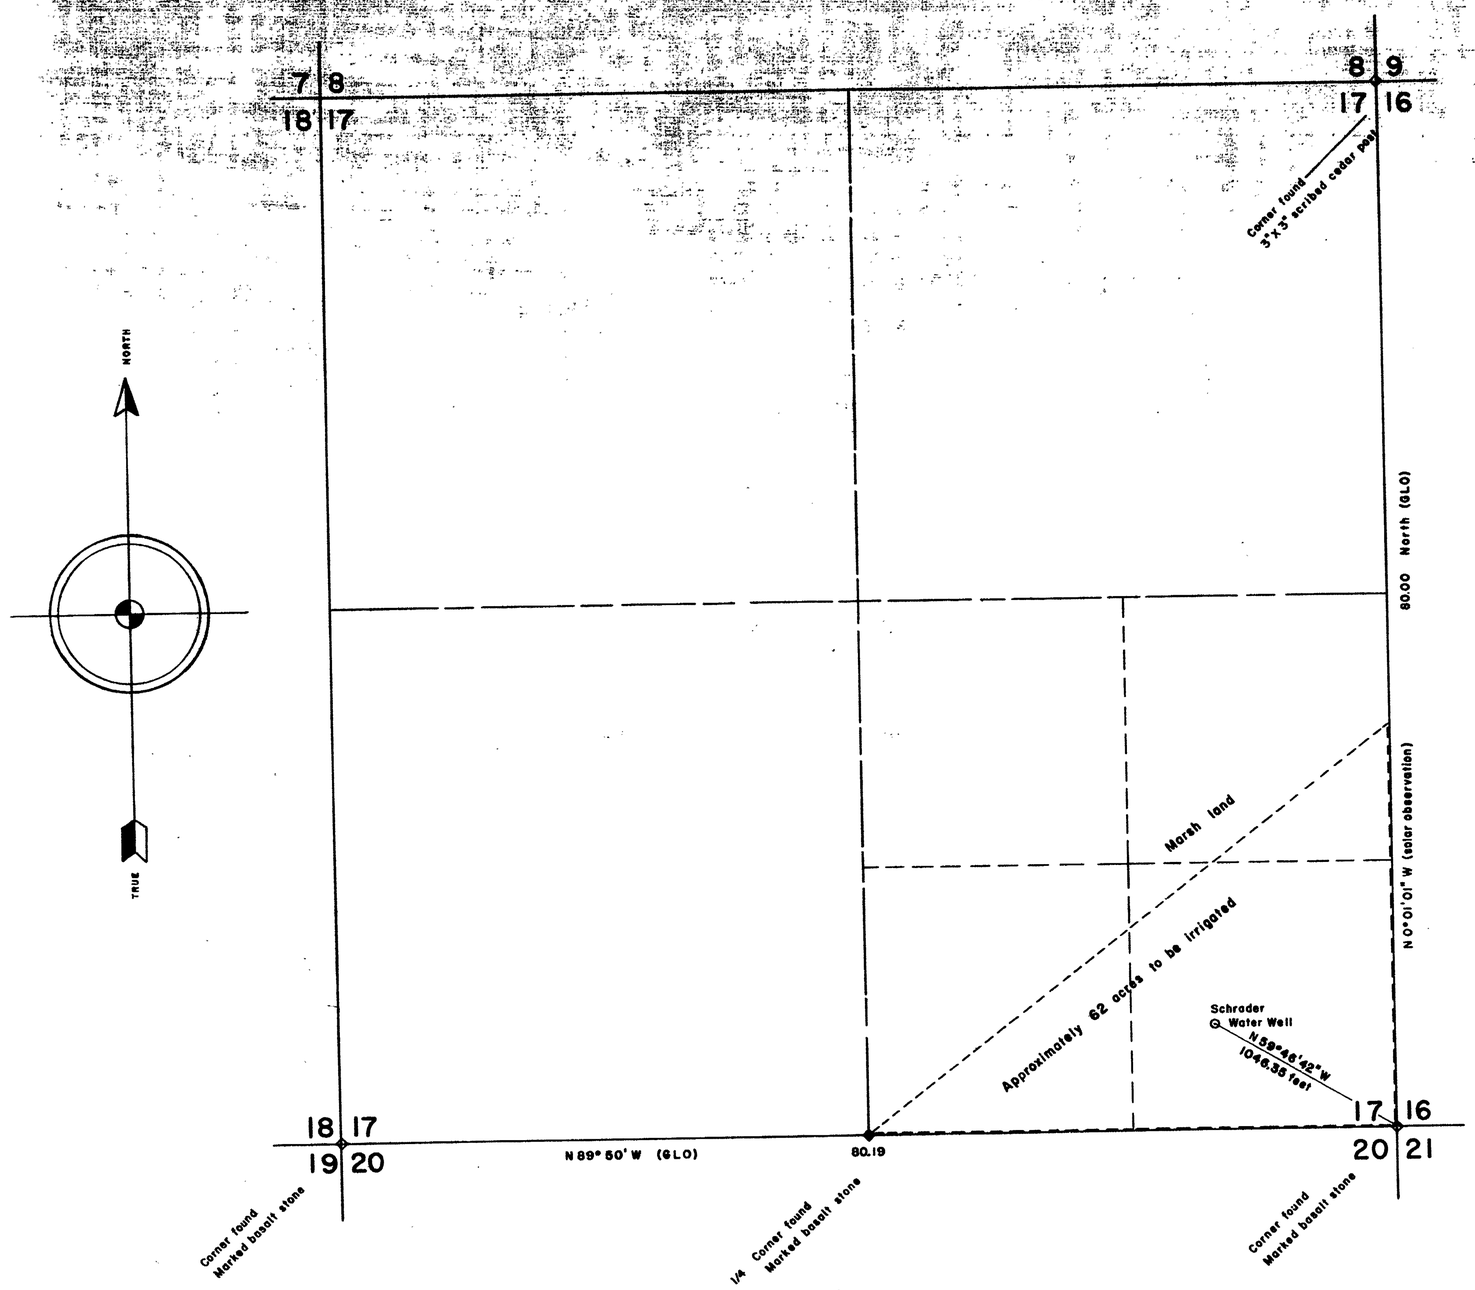

STATE OF NEVADA
COUNTY OF CHURCHILL } SS

I, Keith N. Meader, being first duly sworn, dispose and say that this map, consisting of one sheet, has been correctly drawn to the designated scale from field notes of a survey made by me on the 5th. and 6th. days of February, 1960; that it truly and correctly represents the location of works used to divert water from an underground source in Churchill County, by Charles C. Schrader for irrigation and domestic purposes. That the proposed point of diversion, and the approximate boundary of all lands, showing in relation to 40-acre subdivisions the area proposed to be irrigated are fully and correctly designated thereon.

Keith N. Meader
State Water Right Surveyor

Subscribed and sworn to before me this 8th. day of February, 1960.

Louise M. Jarvis
Notary Public in and for Churchill County, Nevada.
My Commission expires April 21, 1963

SCALE: 1" = 400'

400 200 0 400 800 1200 1600'

FILED
Mar. 3, 1960
STATE ENGINEER'S OFFICE

MAP TO ACCOMPANY
APPLICATION TO APPROPRIATE WATER
FOR
IRRIGATION & DOMESTIC USE
BY
CHARLES C. SCHRADER
FROM
UNDERGROUND SOURCE

18610