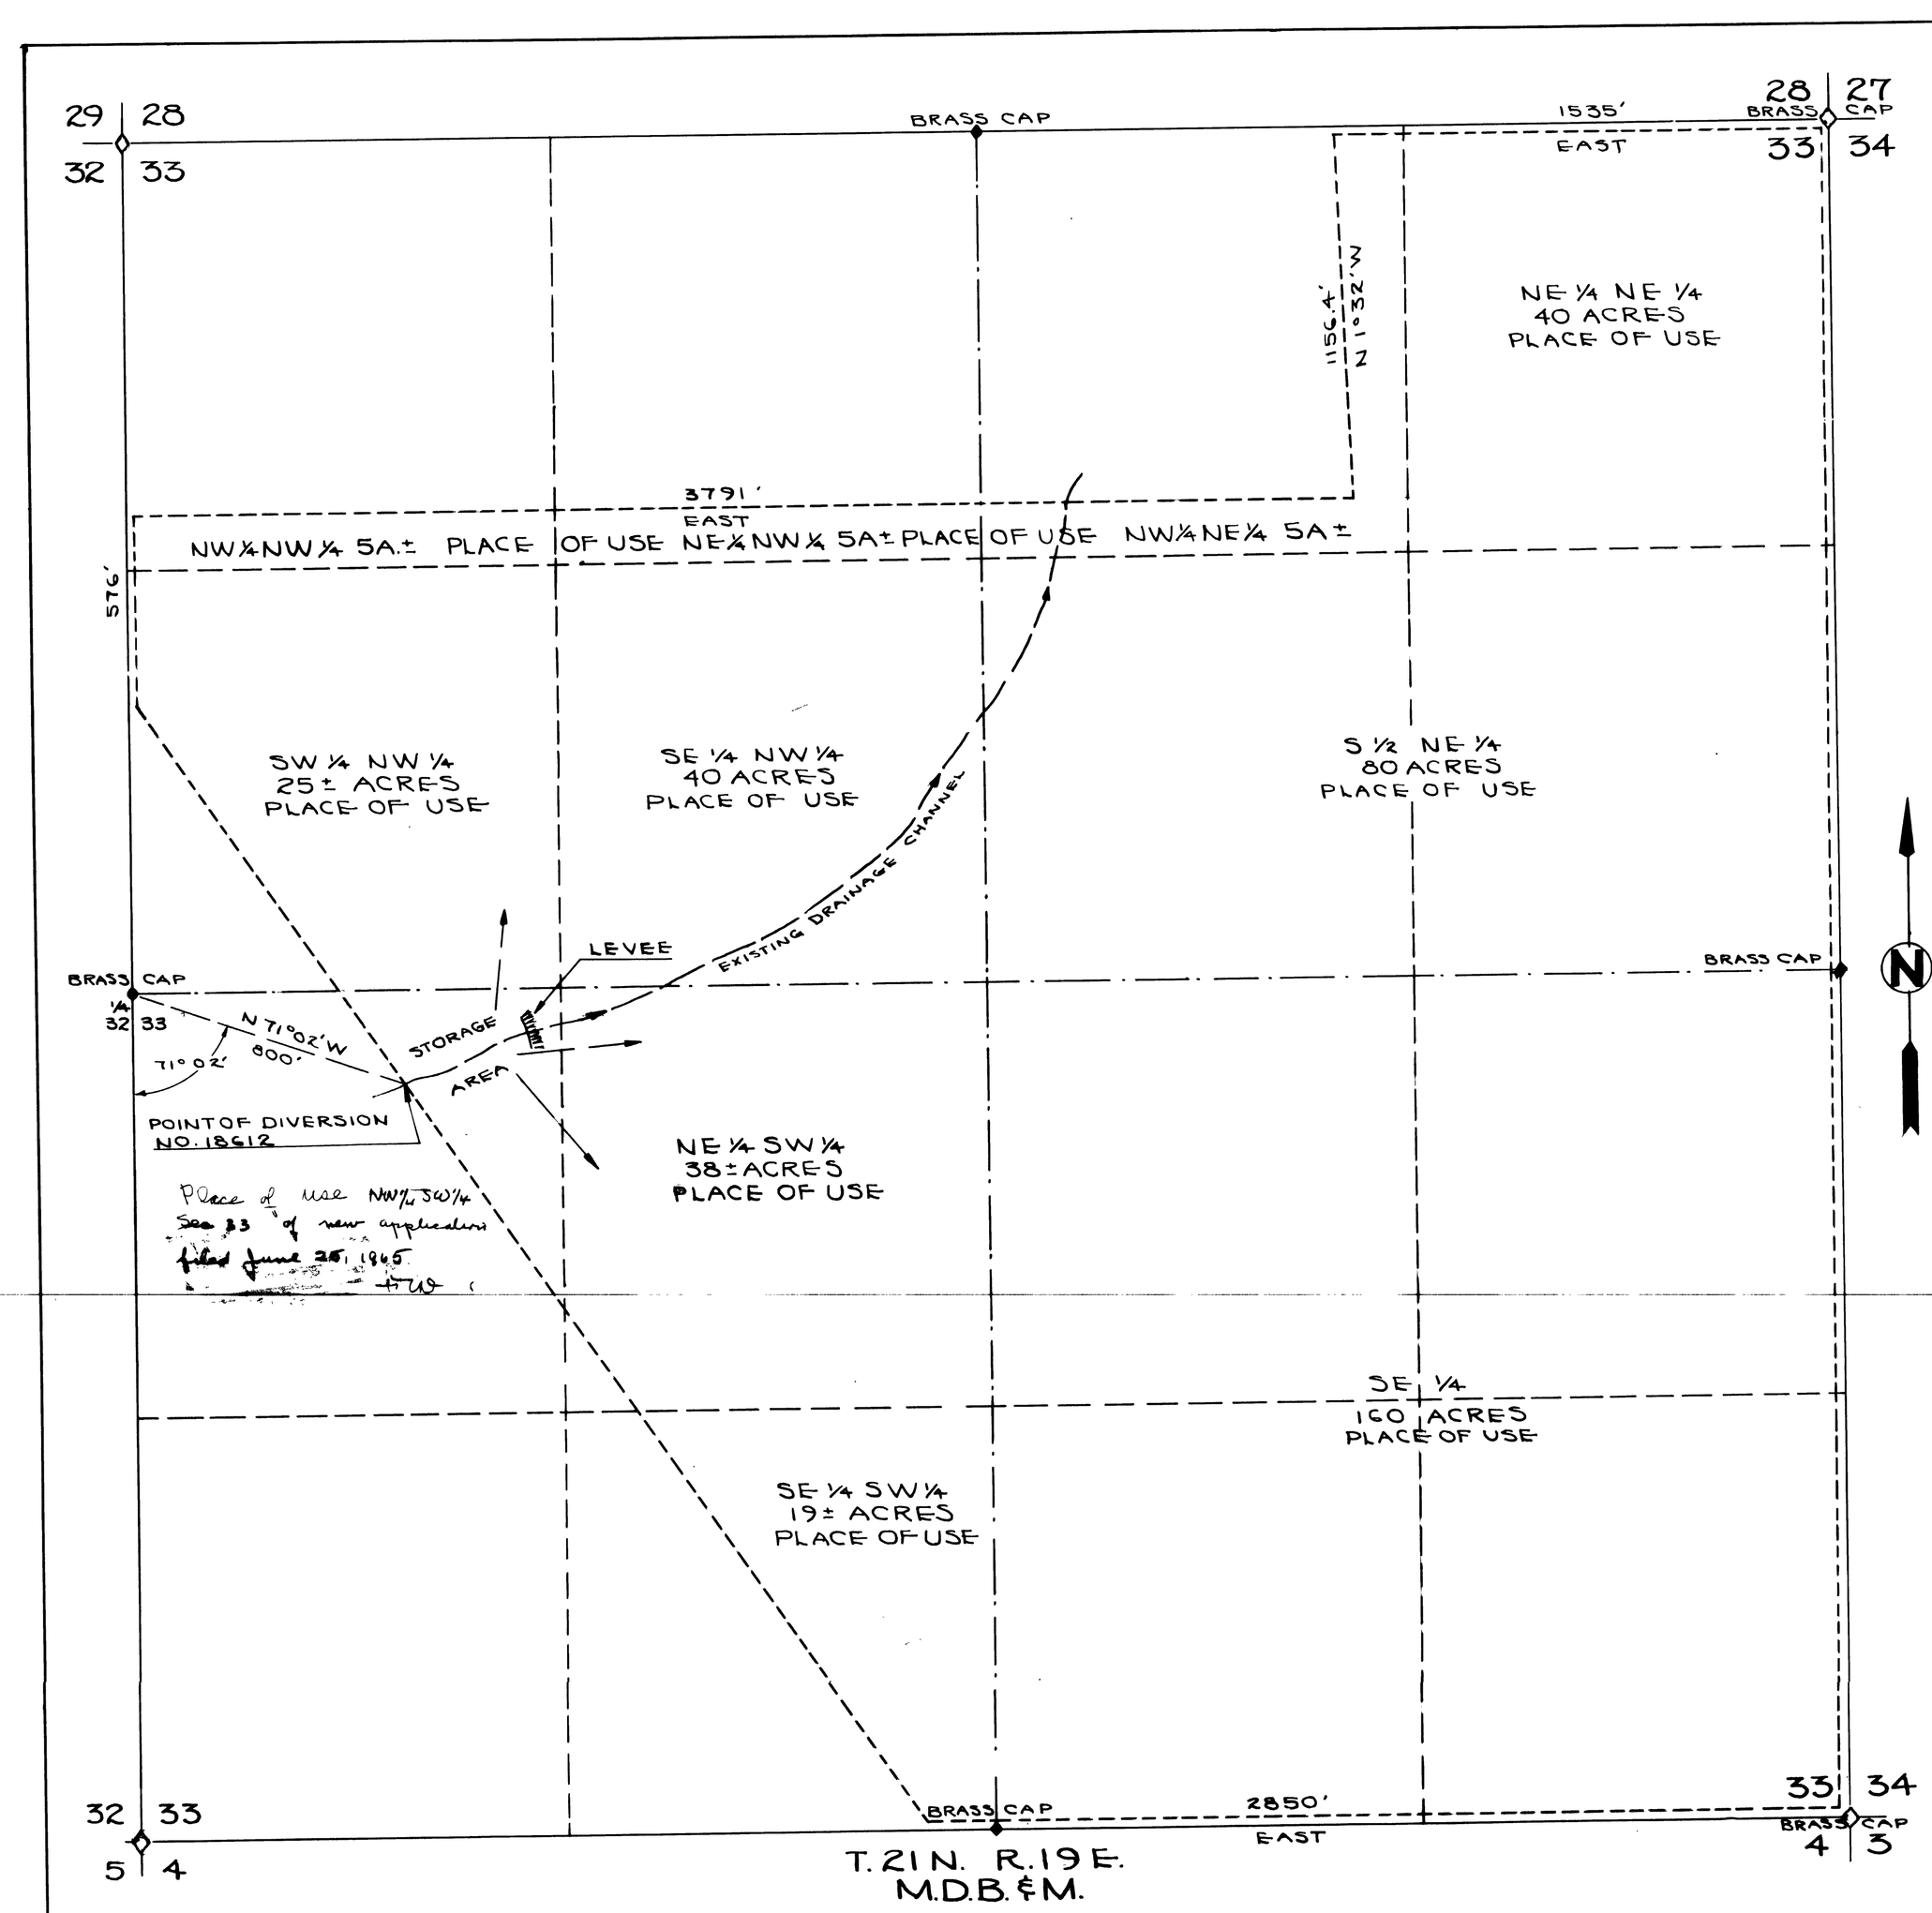

I, E.P. OSGOOD, BEING FIRST DULY SWORN, DEPOSE AND SAY, THAT THIS MAP CONSISTS OF 1 SHEET, HAS BEEN CORRECTLY DRAWN TO THE DESIGNATED SCALE FROM FIELD NOTES OF A SURVEY MADE BY ME OR UNDER MY INSTRUCTIONS ON THE 12 DAY OF MARCH 1960. THAT IT TRULY AND CORRECTLY REPRESENTS THE LOCATION AND EXTENT OF THE WORKS USED TO DIVERT EFFLUENT WATER FROM STEAD AIR FORCE BASE SEWAGE TREATMENT PLANT IN WASHOE COUNTY, NEVADA BY GEO. E MILLER FOR IRRIGATION PURPOSES.

THAT THE PROPOSED POINT OF DIVERSION CHANNEL OR OTHER CONDUIT, THE PLACE AND MANNER OF USE AND THE LOCATION AND NAMES OF ALL OTHER WORKS OR STREAMS, WHICH ARE CROSSED BY OR CONNECTED WITH SAID WORKS, ARE FULLY AND CORRECTLY DESIGNATED.

E. P. Osgood
STATE WATER RIGHT SURVEYOR

SUBSCRIBED AND SWORN TO BEFORE ME THIS 21 DAY MARCH 1960

Orien L. Mongolo
NOTARY PUBLIC IN AND FOR THE COUNTY OF WASHOE STATE OF NEVADA

MY COMMISSION EXPIRES JULY 26, 1963

SCALE 1 INCH = 300 FEET
100 0 500 1000 1500

FILED
Mar. 31, 1960
STATE ENGINEER'S OFFICE

MAP TO ACCOMPANY APPLICATION TO APPROPRIATE WATER FOR ~~IRRIGATION~~ USE BY MINING & Washing Gravel

GEO. E. MILLER

NO. 18612 EFFLUENT WATER FROM S.A.F.B. SEWAGE PLANT WASHOE COUNTY

MARCH 1960 E.P. OSGOOD ST. WAT. RT. SUR.

22669 CERTIFICATE NO. 6370 ISSUED 11-1-67

22669 under → 18612