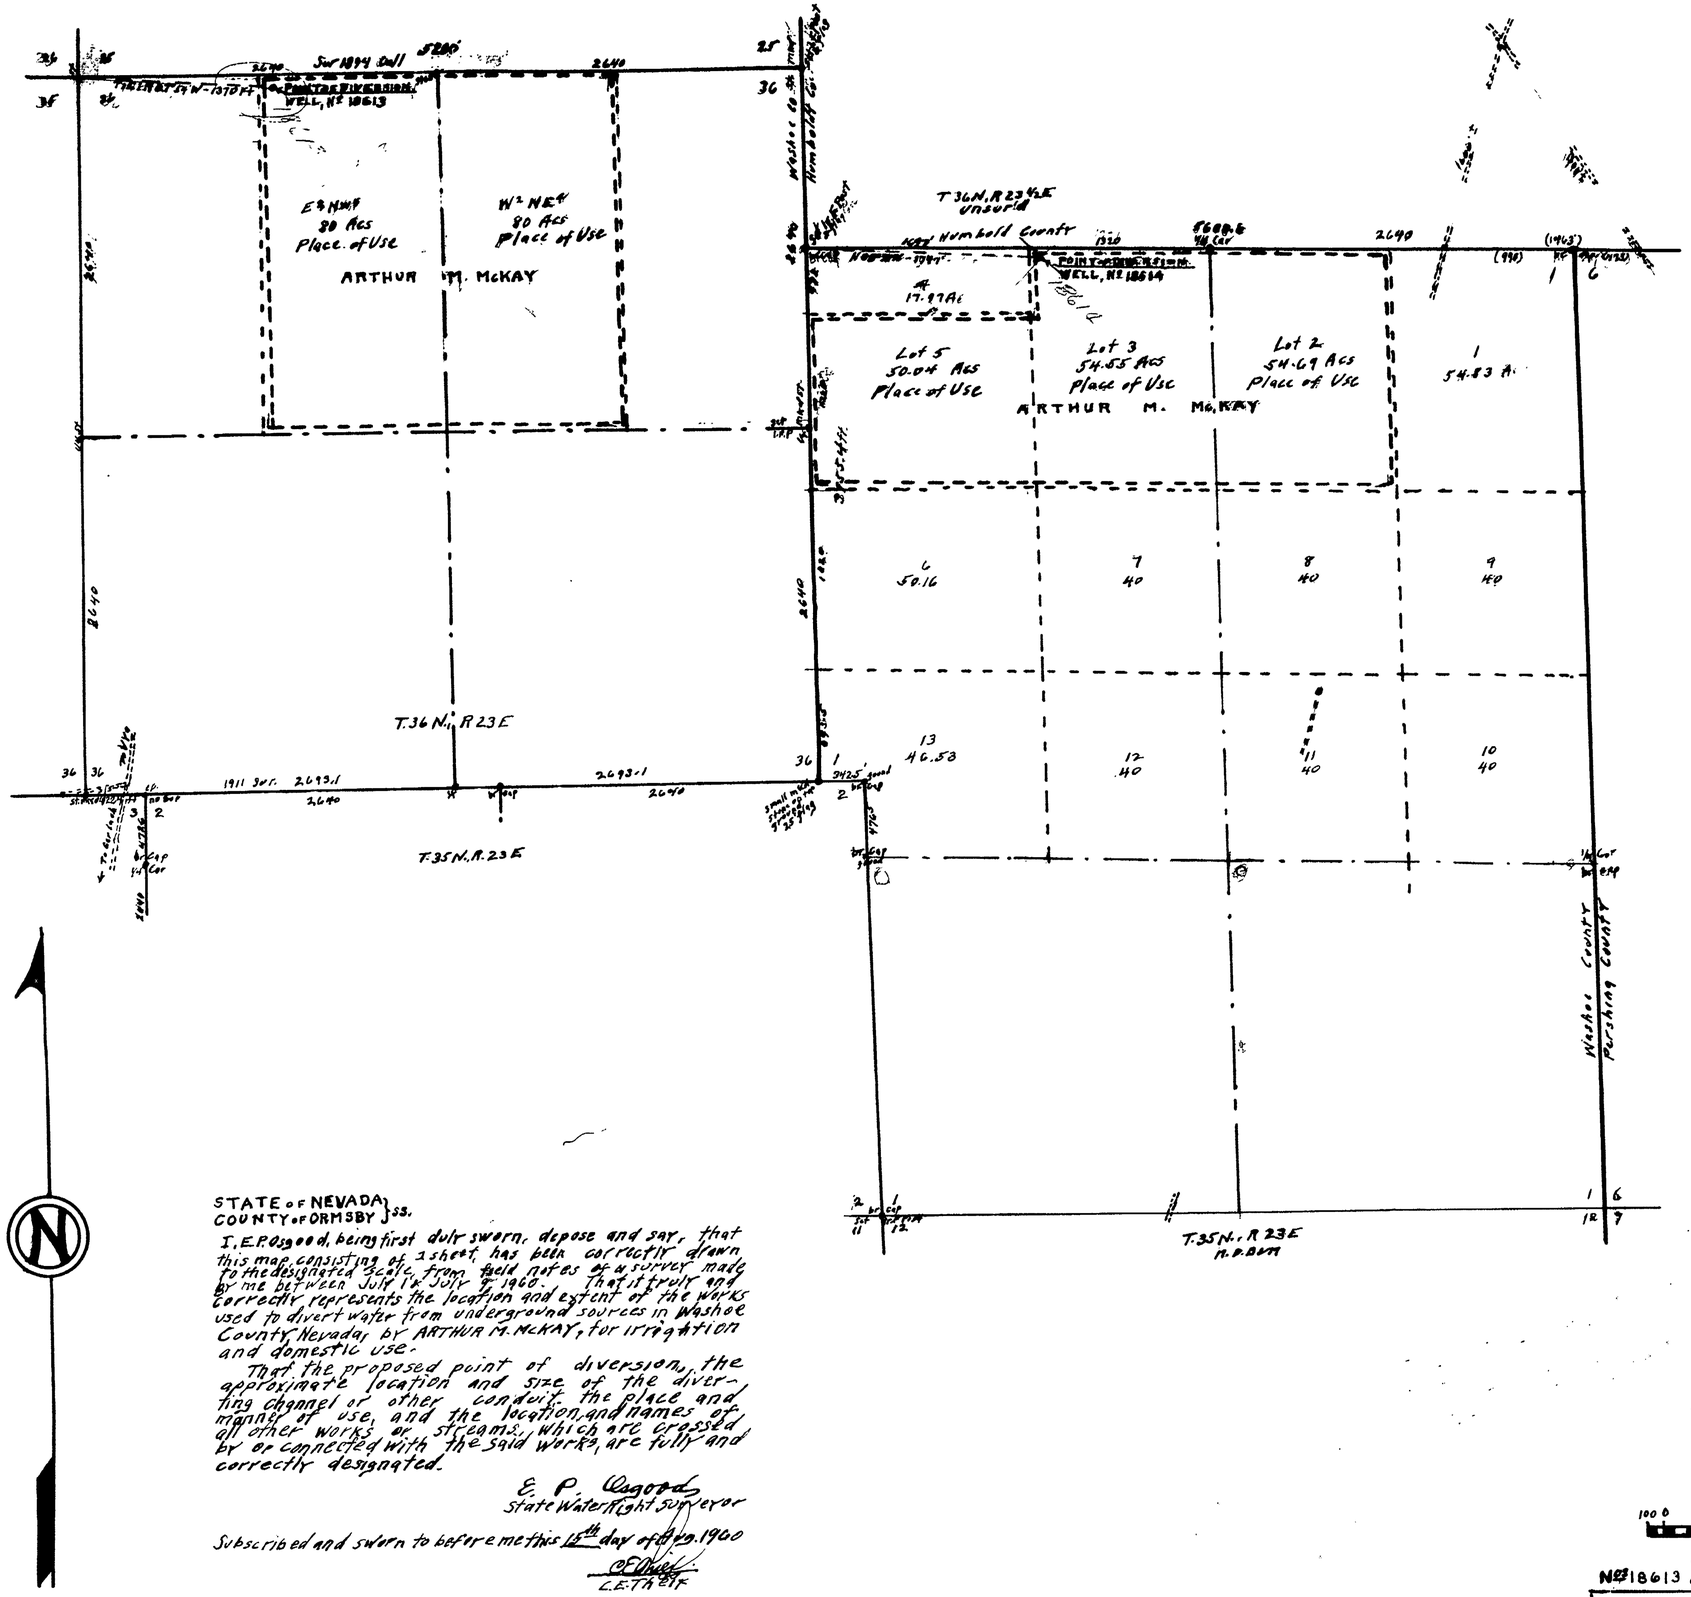

STATE OF NEVADA }
COUNTY OF ORMSBY } ss.

I, E.P. Osgood, being first duly sworn, depose and say, that this map, consisting of 1 sheet, has been correctly drawn to the designated scale, from field notes of a survey made by me between July 1 & July 9, 1960. That it truly and correctly represents the location and extent of the works used to divert water from underground sources in Washoe County, Nevada, by ARTHUR M. McKAY, for irrigation and domestic use.

That the proposed point of diversion, the approximate location and size of the diverting channel or other conduit, the place and manner of use, and the location and names of all other works or streams, which are crossed by or connected with the said works, are fully and correctly designated.

E. P. Osgood
State Water Right Surveyor

Subscribed and sworn to before me this 15th day of Aug. 1960

C.E. Theis

Notary Public in & for Ormsby County, Nevada.

My Commission Expires July 6, 1961

SCALE: 1" = 600'

100 0 500 1000 2000 Ft.

DES. LAND ENTRY
Nos 18613 & 18164 of March 4, 1960

OFFICE ENGINEER

1960 AUG 15 AM 11 30

FILED
Aug 15, 1960
STATE ENGINEER'S OFFICE

MAP TO ACCOMPANY APPLICATION TO APPROPRIATE WATER FOR IRRIGATION & DOMESTIC USE BY

ARTHUR M. McKAY

From Underground Sources
Washoe County, Nevada

August 1960 E.P. Osgood, St. Wat. Rt. Sur.

18614 18613 ← File Under