STATE OF NEVADA
County of White Pine ss.

I, Robert W. Millard, being first duly sworn, depose and say that this map, consisting of one sheet, has been correctly drawn to the designated scale from field notes of a survey made under my supervision and direction between the 21 st. and 23rd. days of October, 1959; that it truly and correctly represents the proposed location and extent of the works used to divert water from UNDERGROUND SOURCES in NYE County, by WILLIAM A. BARTHOLOMAE for stockwatering and domestic purposes. That the proposed point of diversion, the approximate location and size of the diverting channel or other conduits, the place and manner of use, the location and names of all other works which will cross or connect with the proposed works, and the boundary of all lands, showing by 40-acre subdivisions the areas proposed to be irrigated, are fully and correctly designed thereon.

R. W. Millard
State Water Right Surveyor

Subscribed and sworn to before me this 26 th day of February, 1960

Margaret T. Millard
Notary Public in and for White Pine County, Nevada

My commission expires February 25, 1961

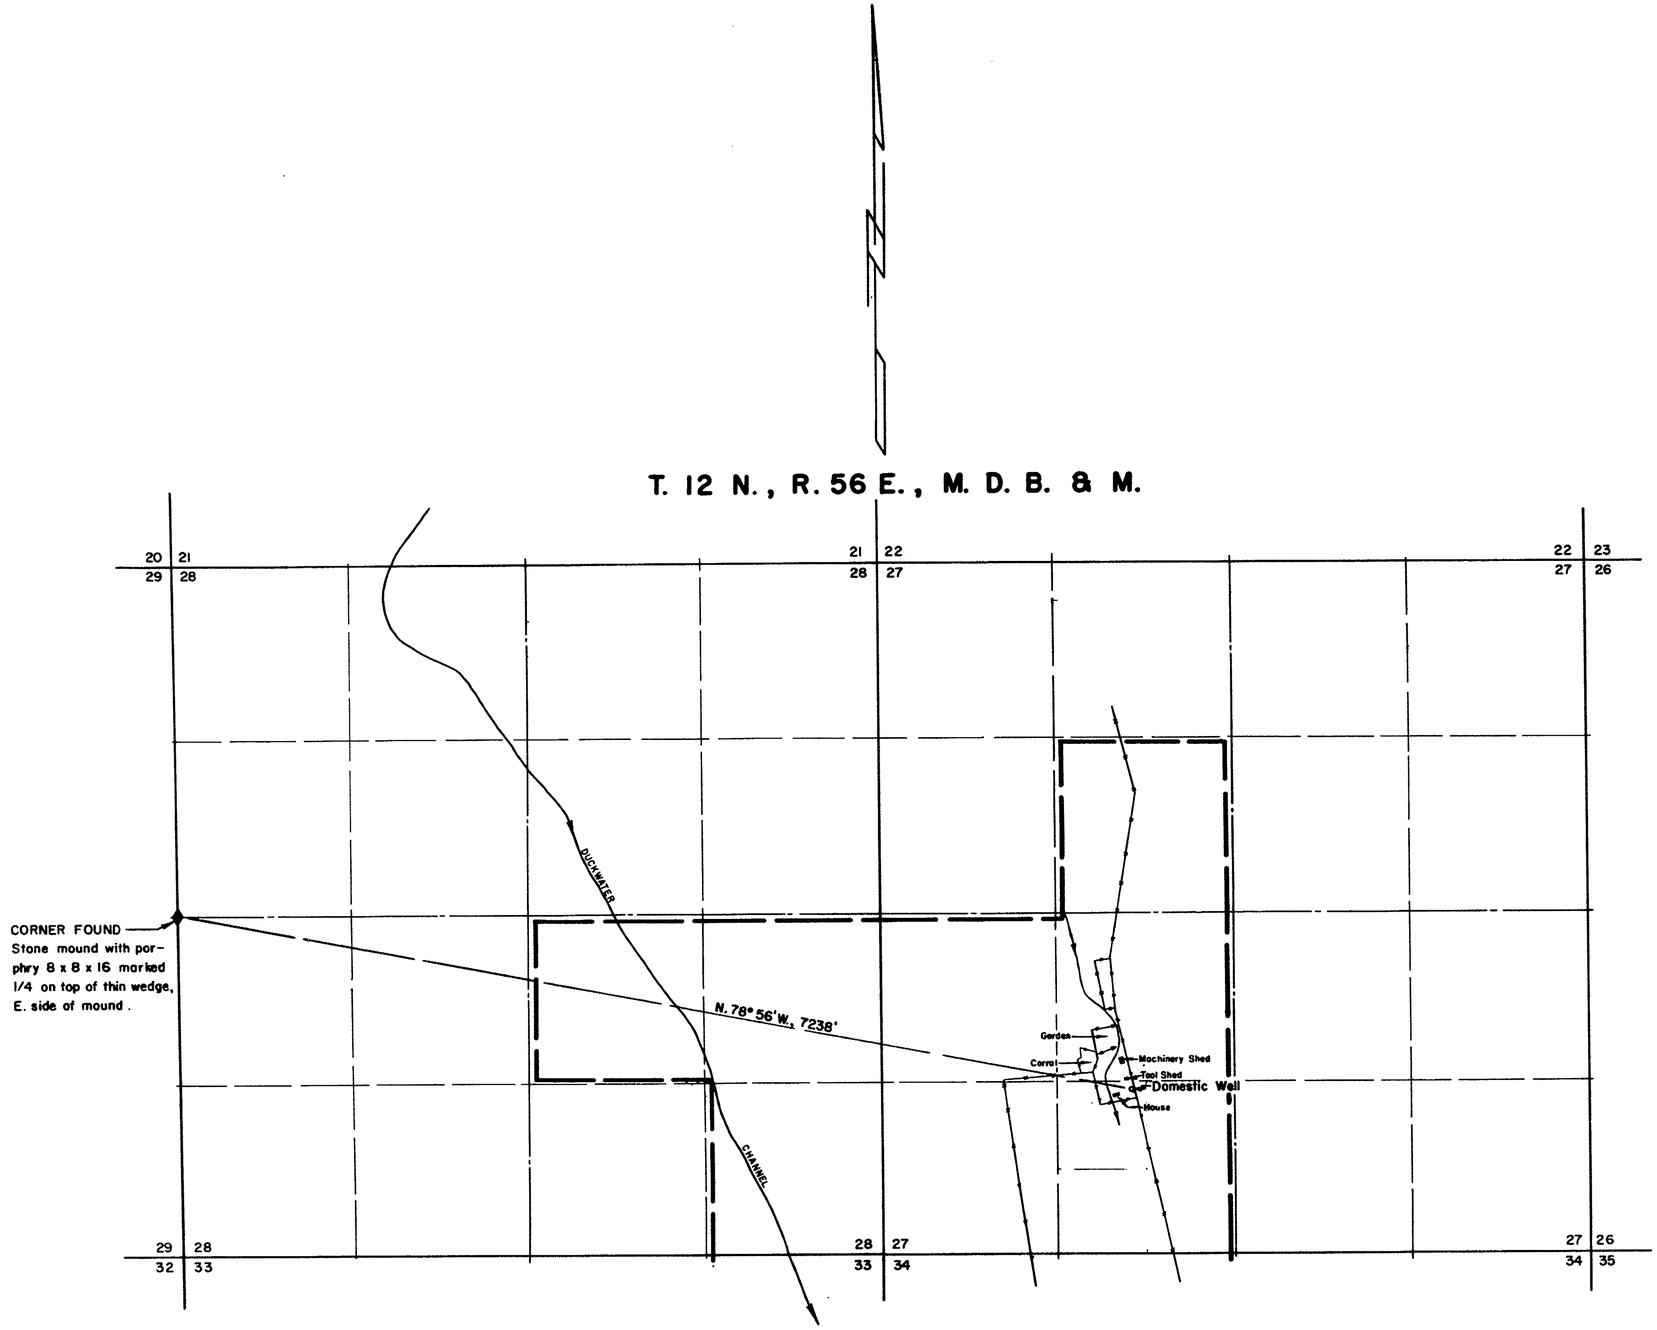

0 600 1200 1800 2400
SCALE — 1 IN. = 600 FT.

FILED
Mar. 9, 1960
STATE ENGINEER'S OFFICE

1960 MAR 3 AM 10 58

CERTIFICATE No. 5210 ISSUED Sept. 27, 1961

MAP TO ACCOMPANY APPLICATION TO APPROPRIATE WATER

BY WILLIAM A. BARTHOLOMAE

FOR STOCKWATERING & DOMESTIC

FROM UNDERGROUND SOURCES

SURVEYED BY F. W. MILLARD & SON ELY, NEVADA
2/24/60

18632