State of Nevada
County of Mineral } ss

I, L.B. Spencer, being duly sworn, depose and say that this map has been correctly drawn to the designated scale from the field notes of a survey made by me February 17 to 21, 1960; that it truly and correctly shows the extent of the proposed works used to divert the water from Underground Source in Nye County for Irrigation Purposes by Pete Bertolino.

That the Point of Diversion and Place of Use and all other works are fully and correctly shown.

L.B. Spencer
State Water Right Surveyor.

Subscribed and sworn to before me this 10th day of March, 1960.

Notary Public in and for Mineral County Nevada.

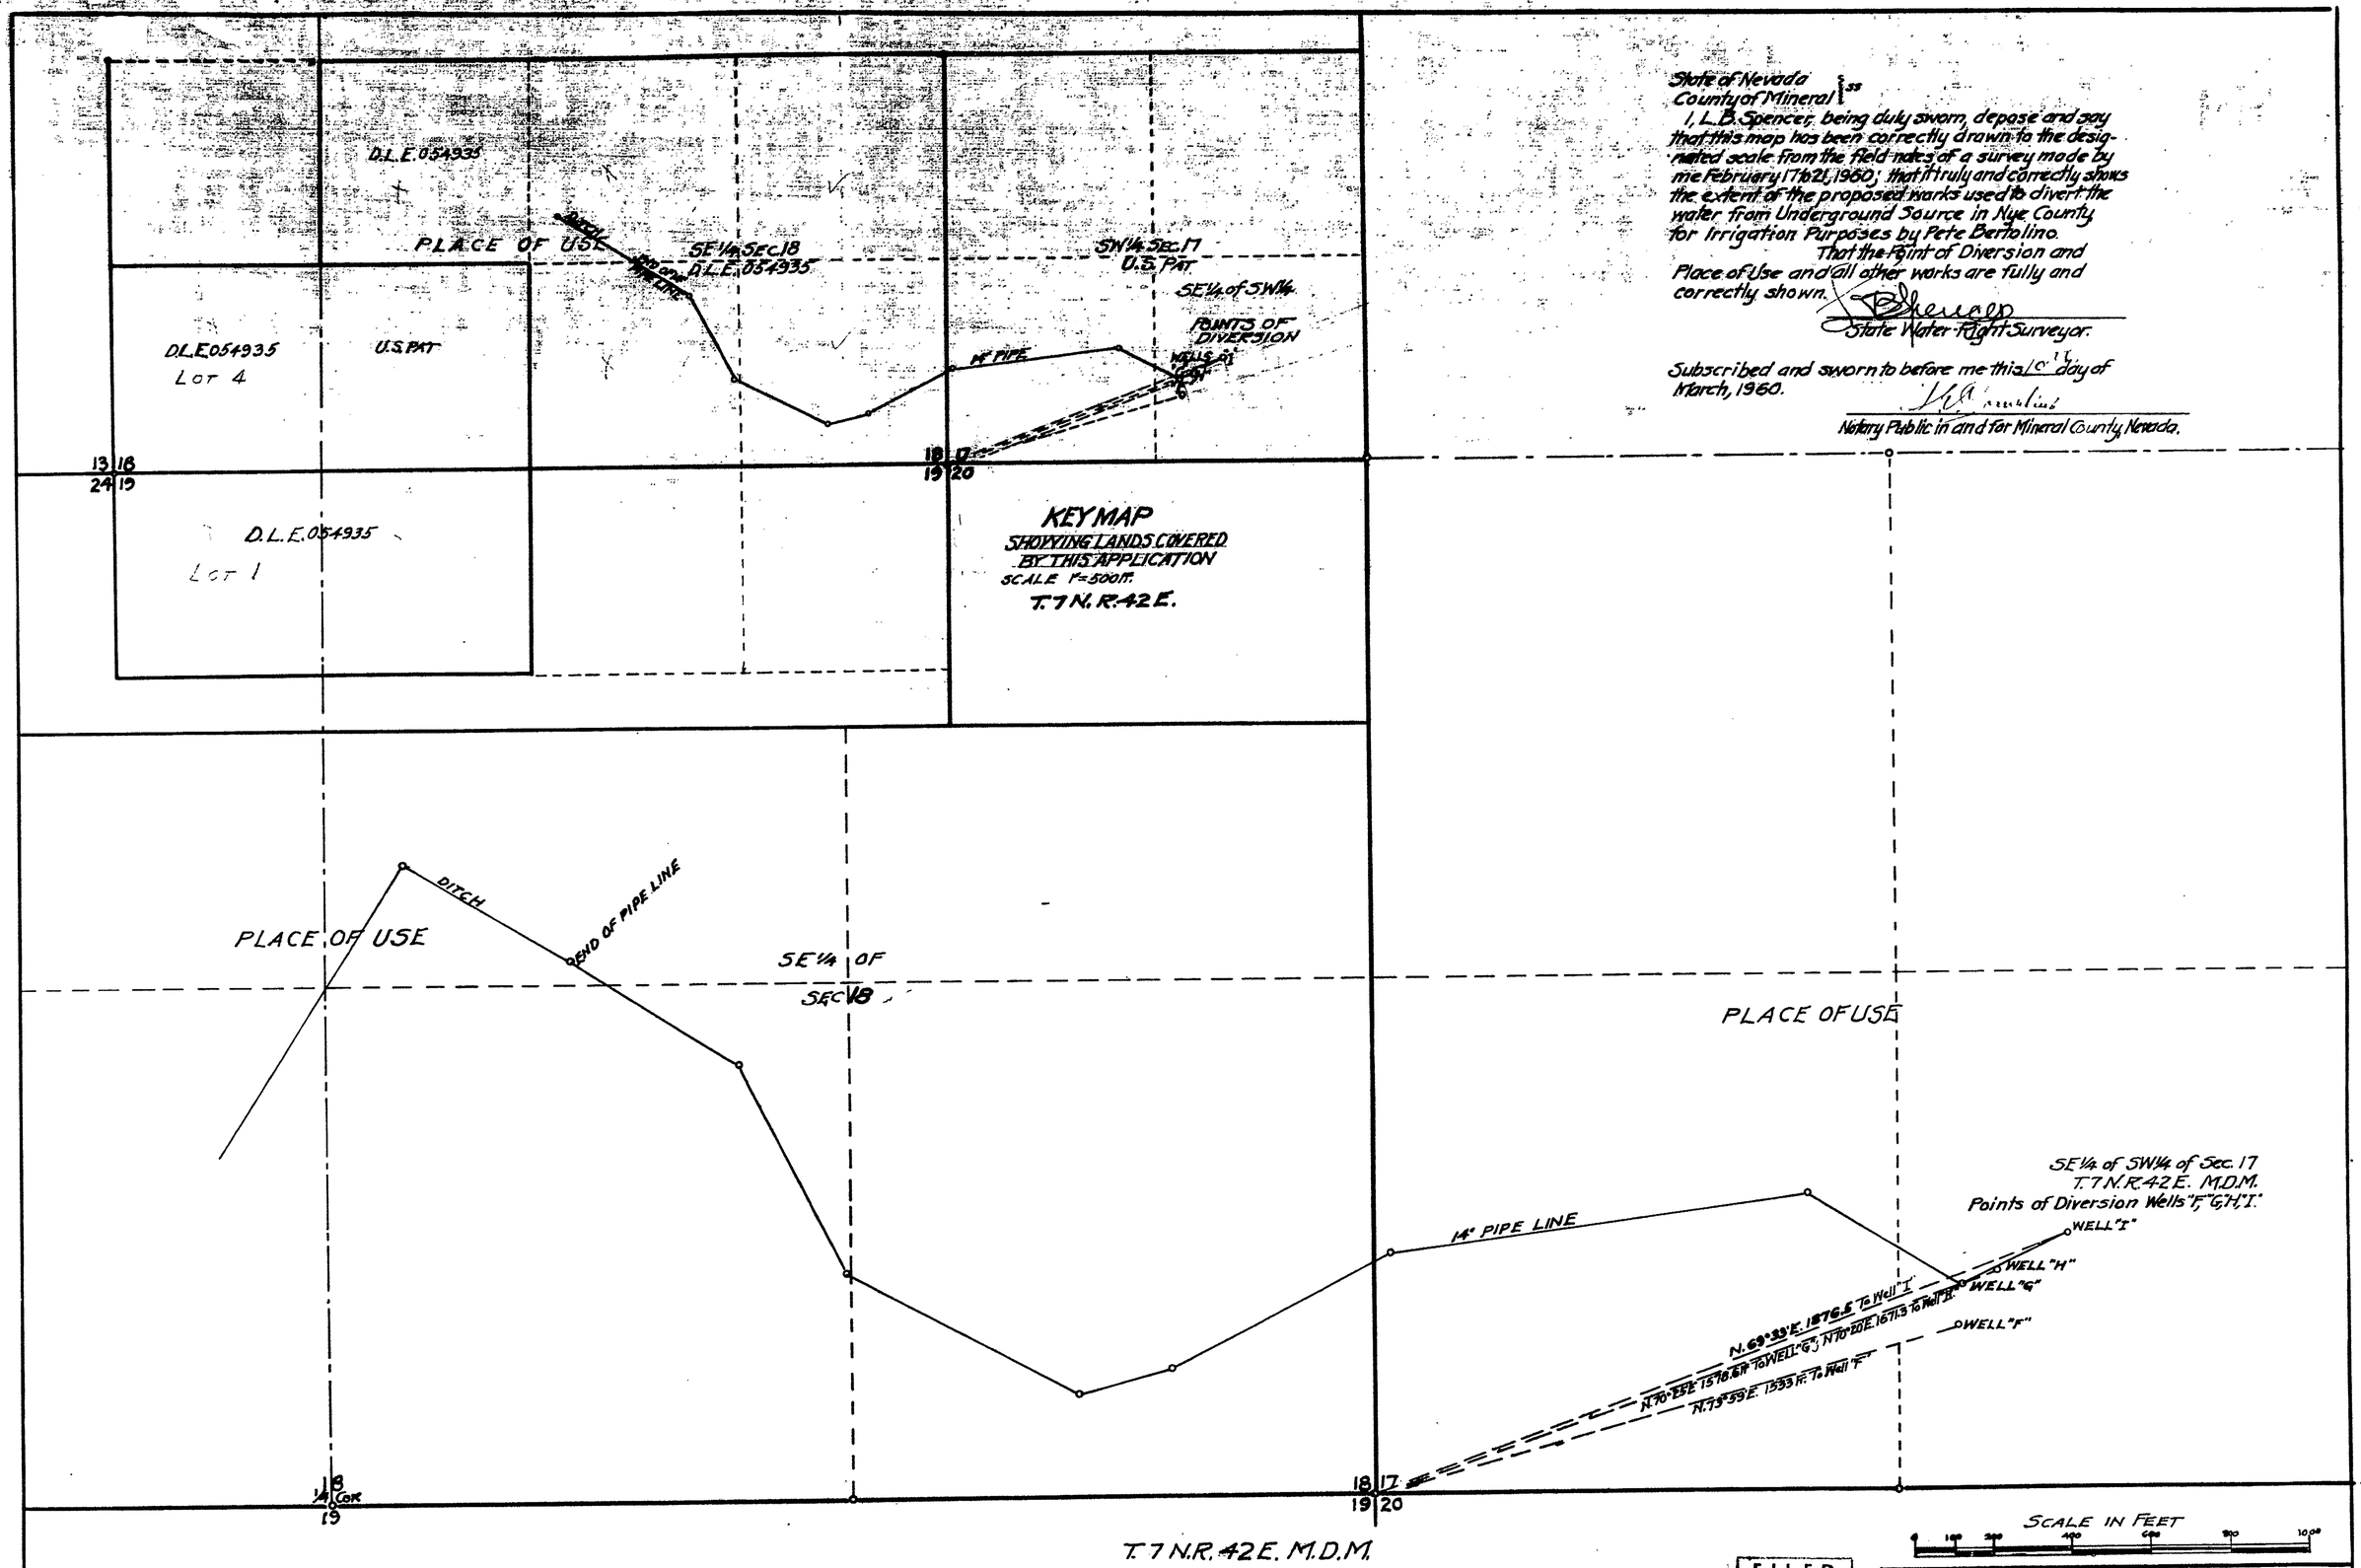

FILED
Apr. 25, 1960
STATE ENGINEER'S OFFICE

MAP
To Accompany Application To Appropriate Water For Irrigation Purposes By Pete Bertolino From Underground Source In Nye County, Nevada.

Scale 1" = 200 ft. Surveyed 2-17 to 21, 1960
By L.B. Spencer, St. W.R. Surveyor
Mina, Nev.

21414

21414 18634