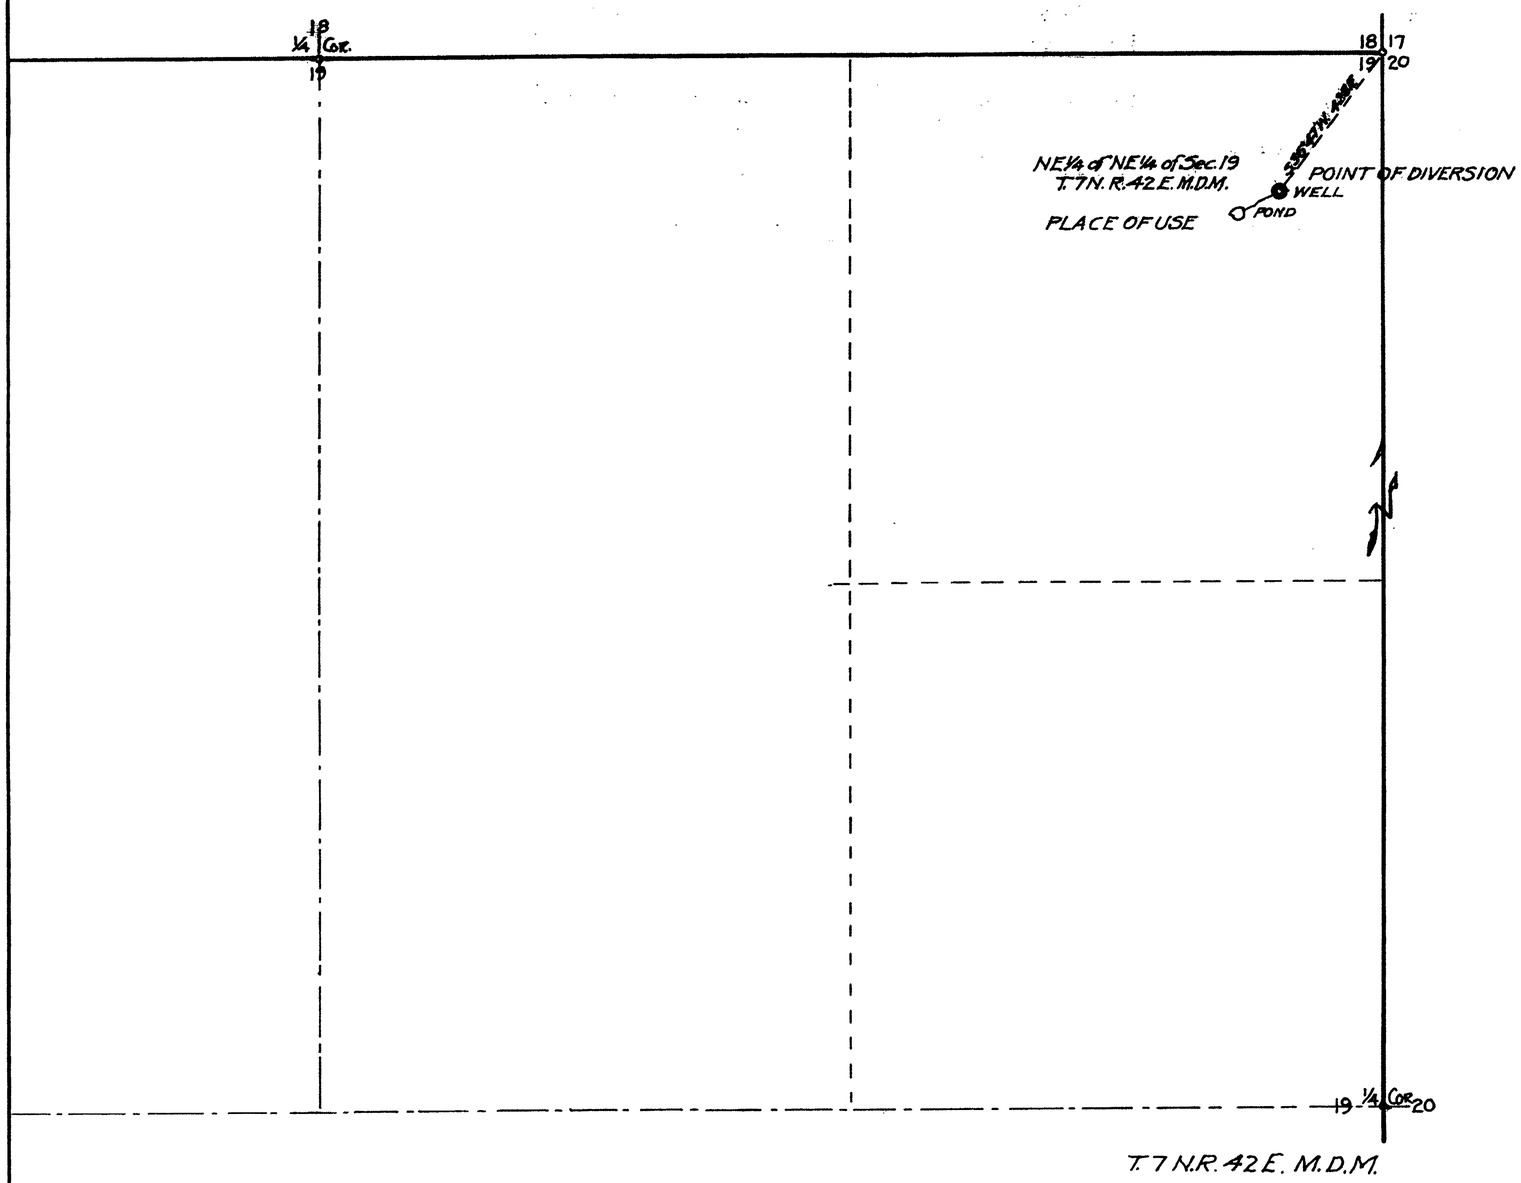

State of Nevada. }ss
County of Mineral }

I, L. B. Spencer, being duly sworn, depose and say that this map has been correctly drawn to the designated scale from the field notes of a survey made by me February 17th 1960; that it truly and correctly shows the extent of the proposed works used to divert the water from Underground Source in Nye County, for Stock Watering Purposes by Pete Bertolino.

That the Point of Diversion and Place of Use and all other works are fully and correctly shown

L B Spencer
State Water-Right Surveyor.

Subscribed and sworn to before me this 22 day of March, 1960.

J E Cornelius
Notary Public in and for Mineral County, Nevada.

FILED
Mar. 14, 1960
STATE ENGINEER'S OFFICE

CERTIFICATE No. 5571 ISSUED July 8, 1963

SCALE IN FEET
0 200 400 600 800 1000

MAP
TO ACCOMPANY APPLICATION TO APPROPRIATE WATER FOR STOCK WATERING PURPOSES BY PETE BERTOLINO FROM UNDERGROUND SOURCE IN NYE COUNTY, NEVADA

SCALE 1" = 200 ft. SURVEYED 2-17-1960
BY L. B. SPENCER, St. W.R. SURVEYOR
MINA, NEVADA.

18635