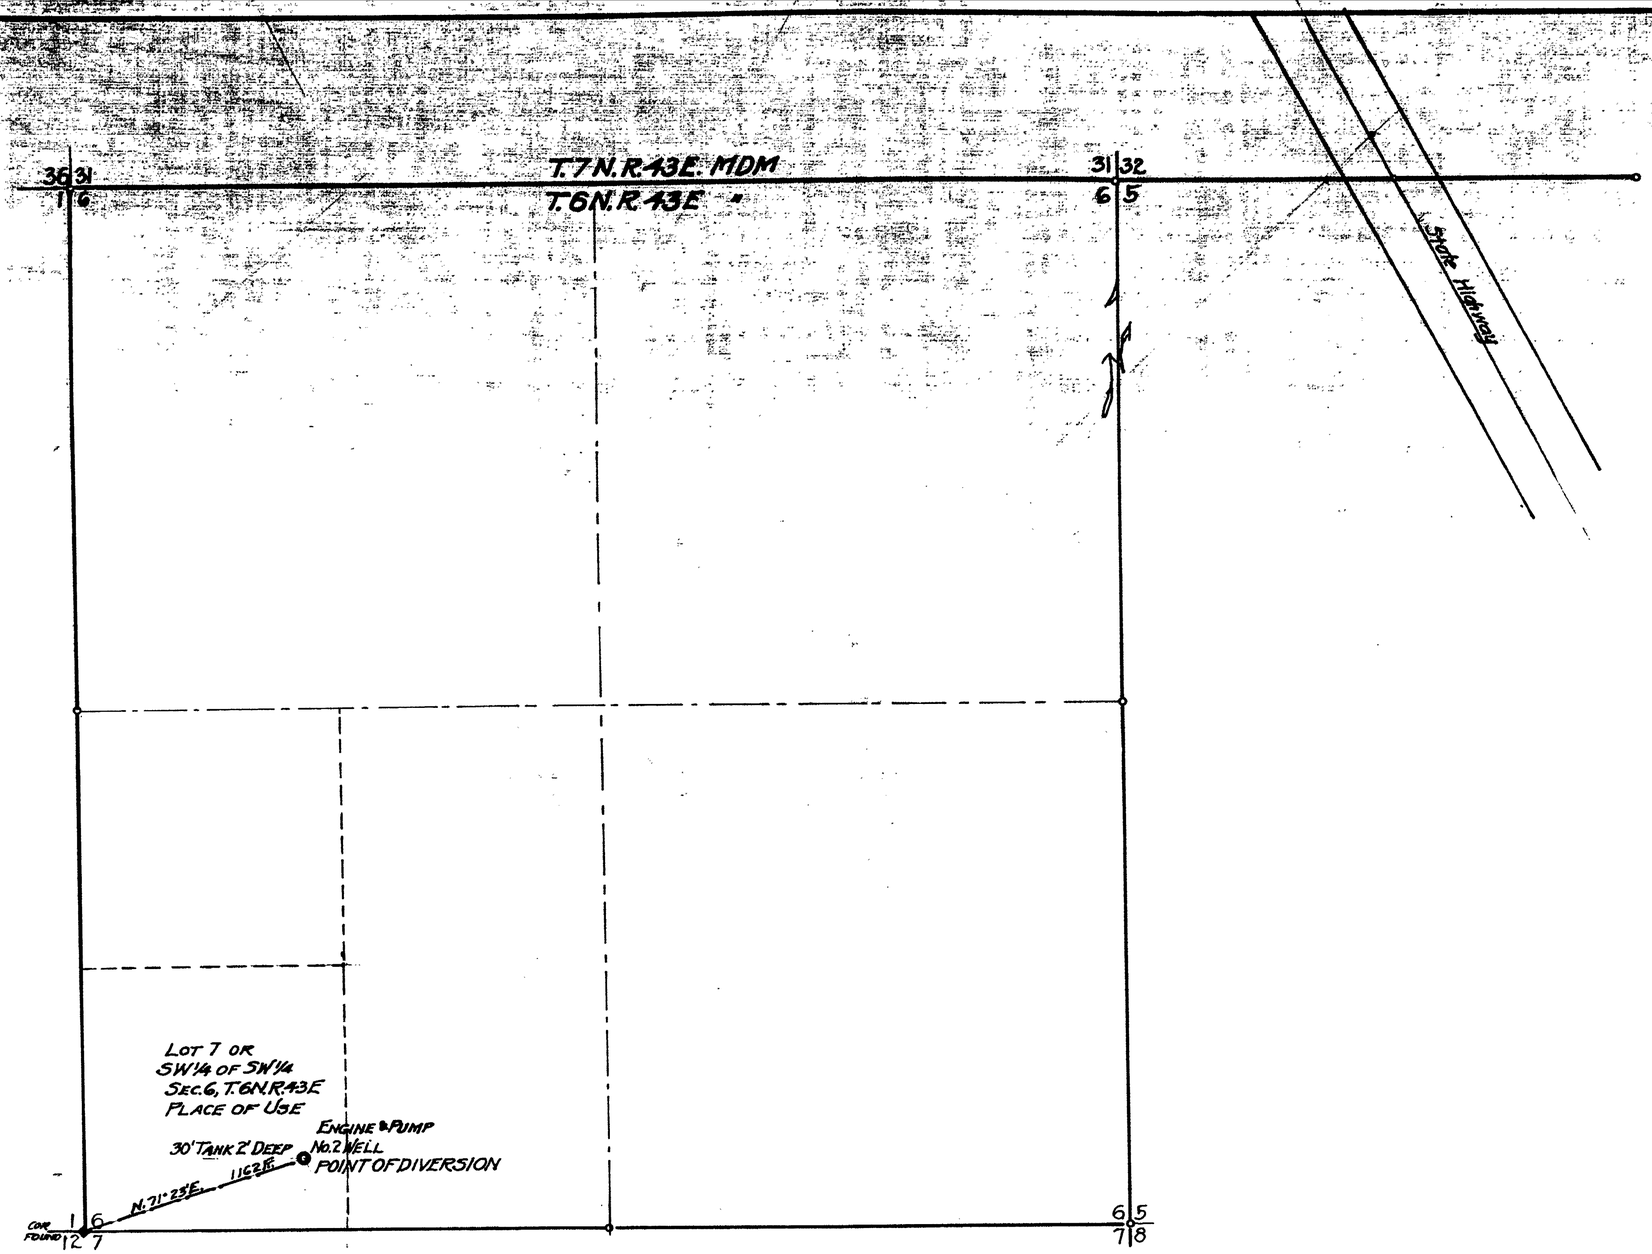

State of Nevada }
County of Mineral } ss.

I, L. B. Spencer, being duly sworn, depose and say that this map has been correctly drawn to the designated scale from the field notes of a survey made by me February 20th, 1960; that it truly and correctly shows the extent of the proposed works used to divert the water from Underground Source in Nye County for Stock Watering Purposes by Pete Bertolino.

That the Point of Diversion, Place of Use and all other works are fully and correctly shown.

L. B. Spencer
State Water Right Surveyor

Subscribed and sworn to before me this 10 day of March, 1960.

Notary Public in and for Mineral County, Nevada

FILED
Mar. 14, 1960
STATE ENGINEER'S OFFICE

CERTIFICATE No. 5572 ISSUED July 8, 1963

1960 MAR 14 AM 11 26

0 100 200 400 800 1200 1600 2000

MAP
TO ACCOMPANY APPLICATION TO APPROPRIATE WATER FOR STOCK WATERING BY PETE BERTOLINO FROM UNDERGROUND SOURCE IN NYE COUNTY NEVADA.

SCALE 1" = 400 ft SURVEYED Feb. 17th 1960
BY L. B. SPENCER, St. W. R. SURVEYOR
MINA, NEVADA.

18636