State of Nevada }ss.
County of Mineral }

I, L.B. Spencer, being duly sworn, depose and say that this map has been correctly drawn to the designated scale from the field notes of a survey made by me February 17 to 21, 1960; that it truly and correctly shows the extent of the proposed works used to divert the water from Underground Source in Nye County for Irrigation Purposes By Pete Bertolino. That the Points of Diversion, Place of Use and all other works are fully and correctly shown.

L.B. Spencer
State Water Right Surveyor.

Subscribed and sworn to before me this 16th day of March, 1960.

[illegible]
Notary Public in and for Mineral County Nevada

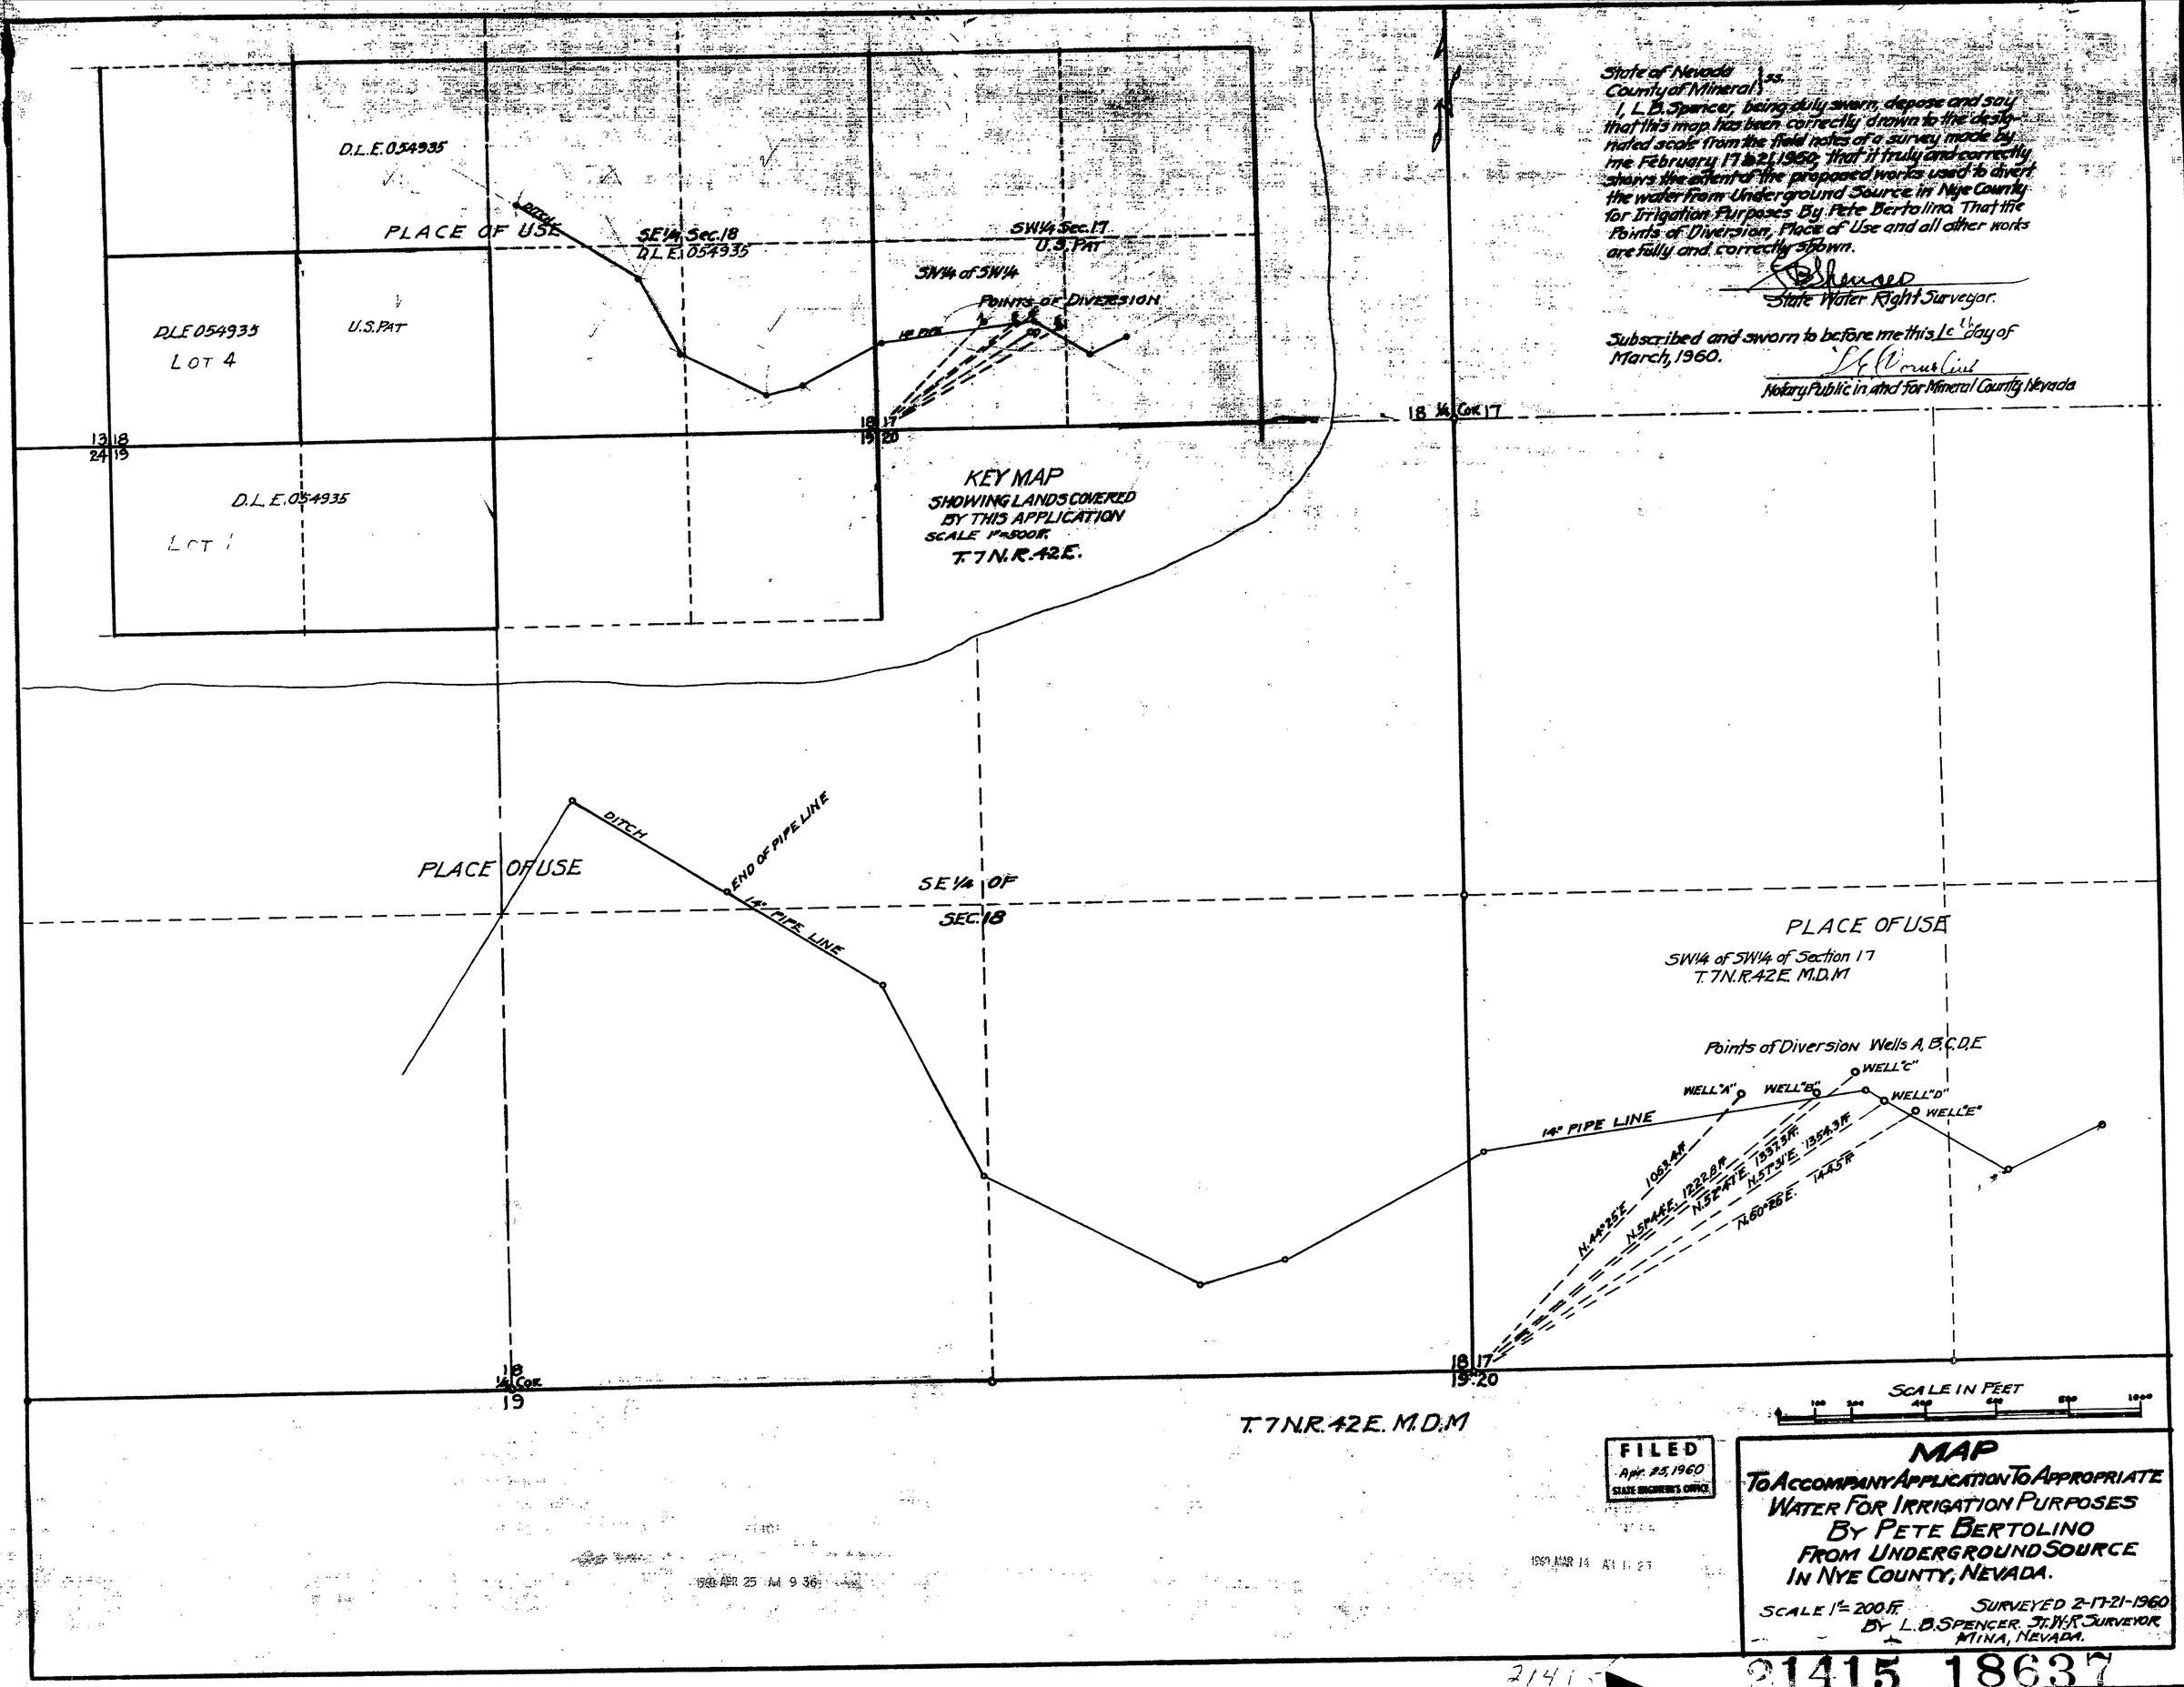


FILED
Apr. 25, 1960
STATE ENGINEER'S OFFICE

# MAP
## To Accompany Application To Appropriate Water For Irrigation Purposes By Pete Bertolino From Underground Source In Nye County, Nevada.

SCALE 1" = 200 ft. SURVEYED 2-17-21-1960
BY L.B. SPENCER, St. W.R. SURVEYOR
MINA, NEVADA.

1960 APR 25 AM 9 36

1960 MAR 14 AM 11 23

21415 18637