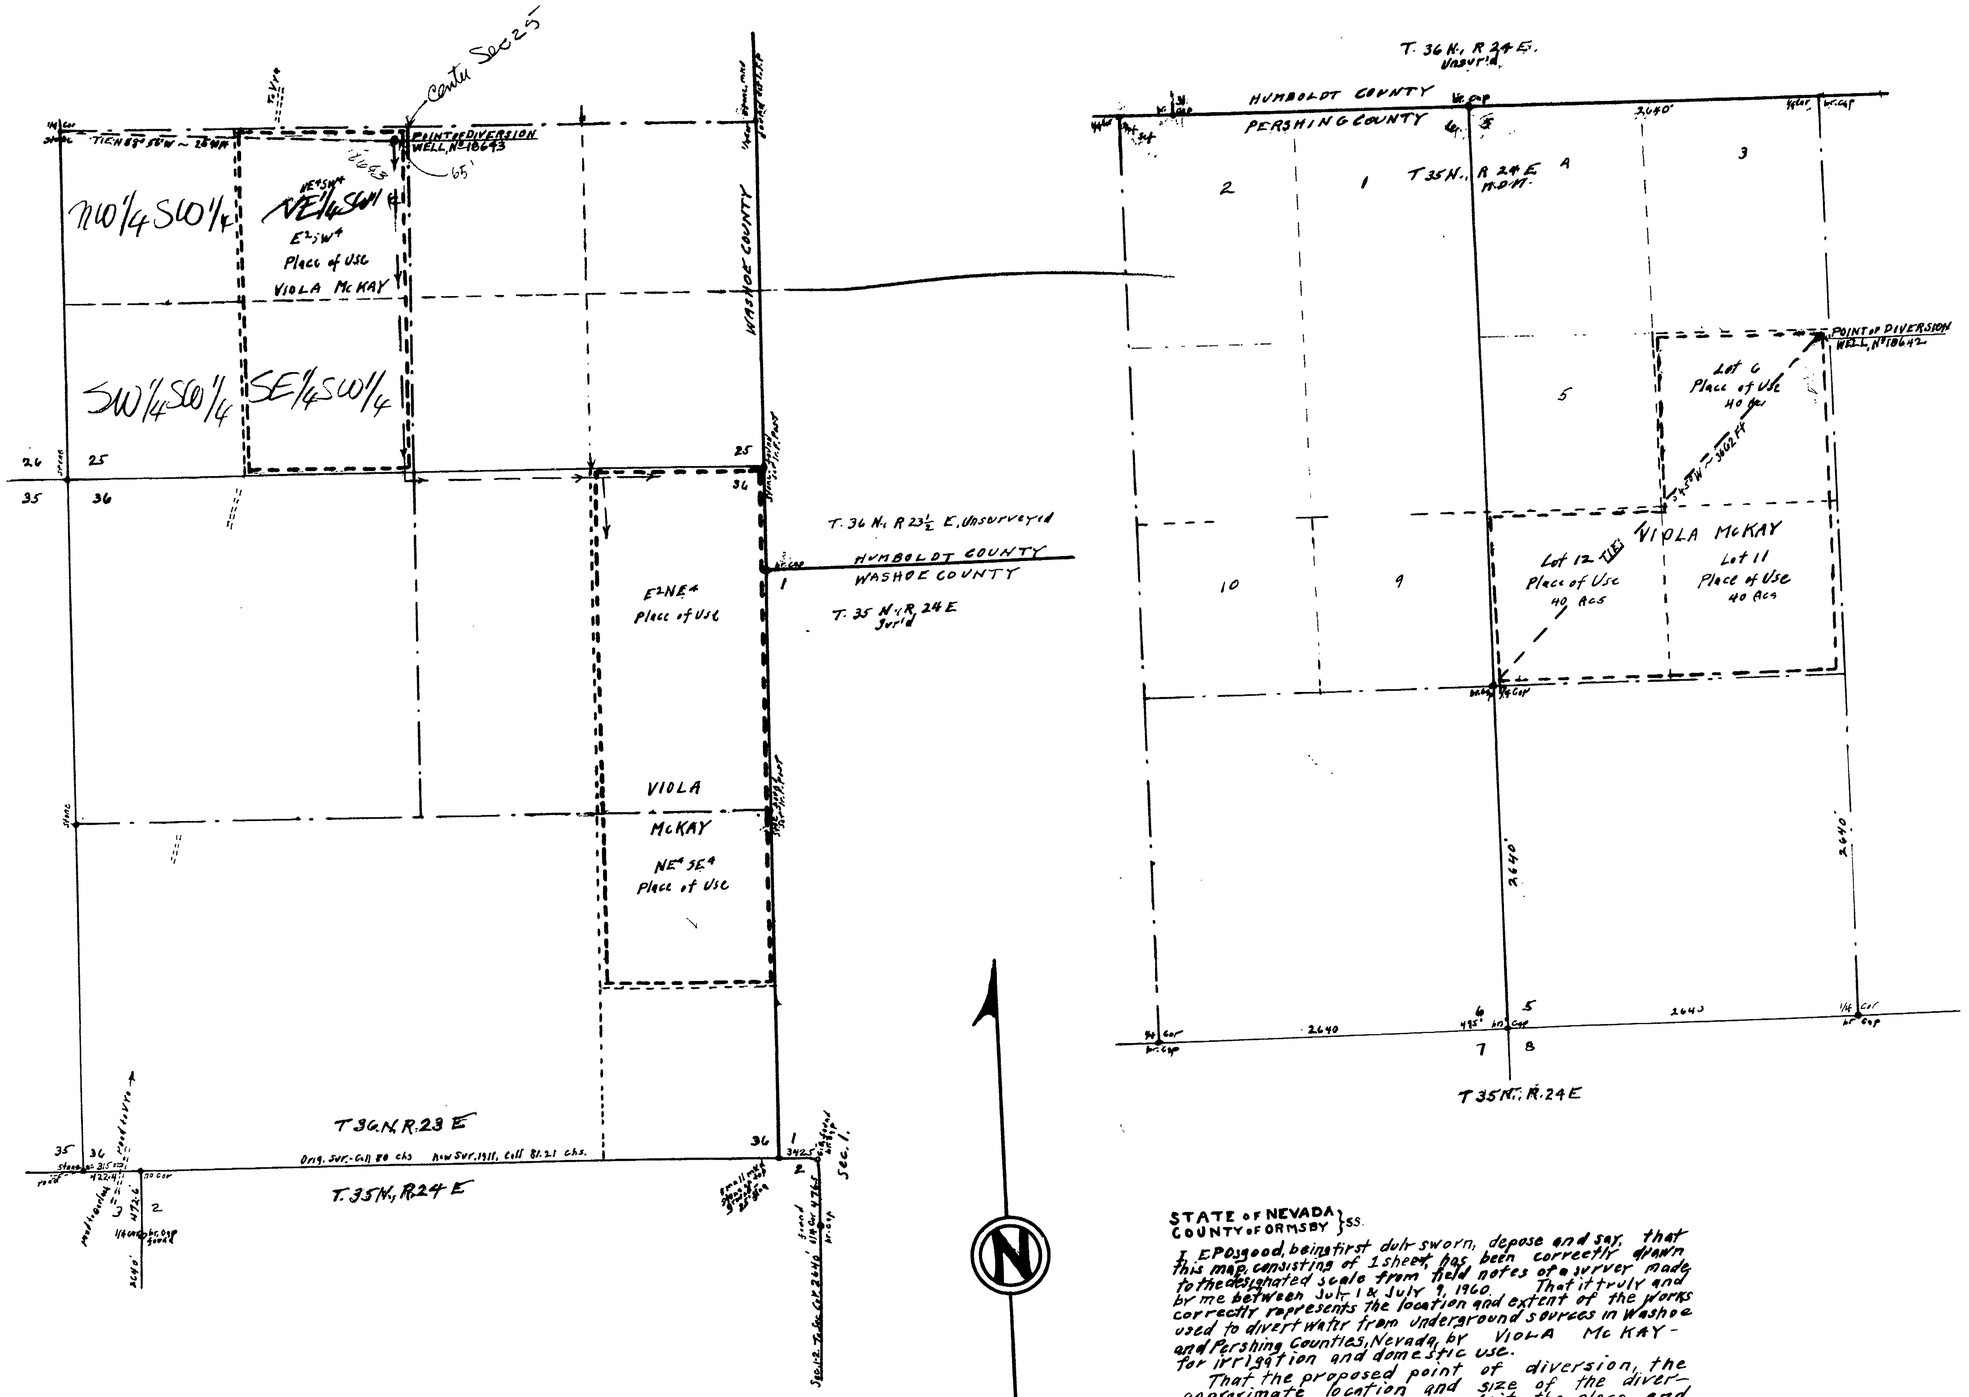

STATE OF NEVADA }
COUNTY OF ORMSBY } SS.

I, E P Osgood, being first duly sworn, depose and say, that this map, consisting of 1 sheet, has been correctly drawn to the designated scale from field notes of a survey made by me between July 1 & July 9, 1960. That it truly and correctly represents the location and extent of the works used to divert water from underground sources in Washoe and Pershing Counties, Nevada, by VIOLA Mc KAY - for irrigation and domestic use.

That the proposed point of diversion, the approximate location and size of the diverting channel or other conduit, the place and manner of use, and the location and names of all other works or streams, which are crossed by or connected with the said works, are fully and correctly designated.

E. P. Osgood
State Water Right Surveyor

Subscribed and sworn to before me this 15th day of Aug, 1960

C.E. Thelk

Notary Public in & for Ormsby County, Nevada

My Commission Expires July 6, 1961

SCALE: 1" = 600'

1000 500 1000 2000 Ft.

DES. LAND ENTRY
No 18642 & 18643 of March 11, 1960

MAP TO ACCOMPANY APPLICATION
TO APPROPRIATE WATER
FOR IRRIGATION & DOMESTIC USE BY
MRS.
VIOLA Mc. KAY
From Underground Sources
Washoe & Pershing Counties, Nevada
August 1960 E. P. Osgood, St. Wat. Rt. Sur.

OFFICE
STATE ENGINEER
1960 AUG 15 AM 11 31

FILED
Aug 15, 1960
STATE ENGINEER'S OFFICE

18643 18642 File under