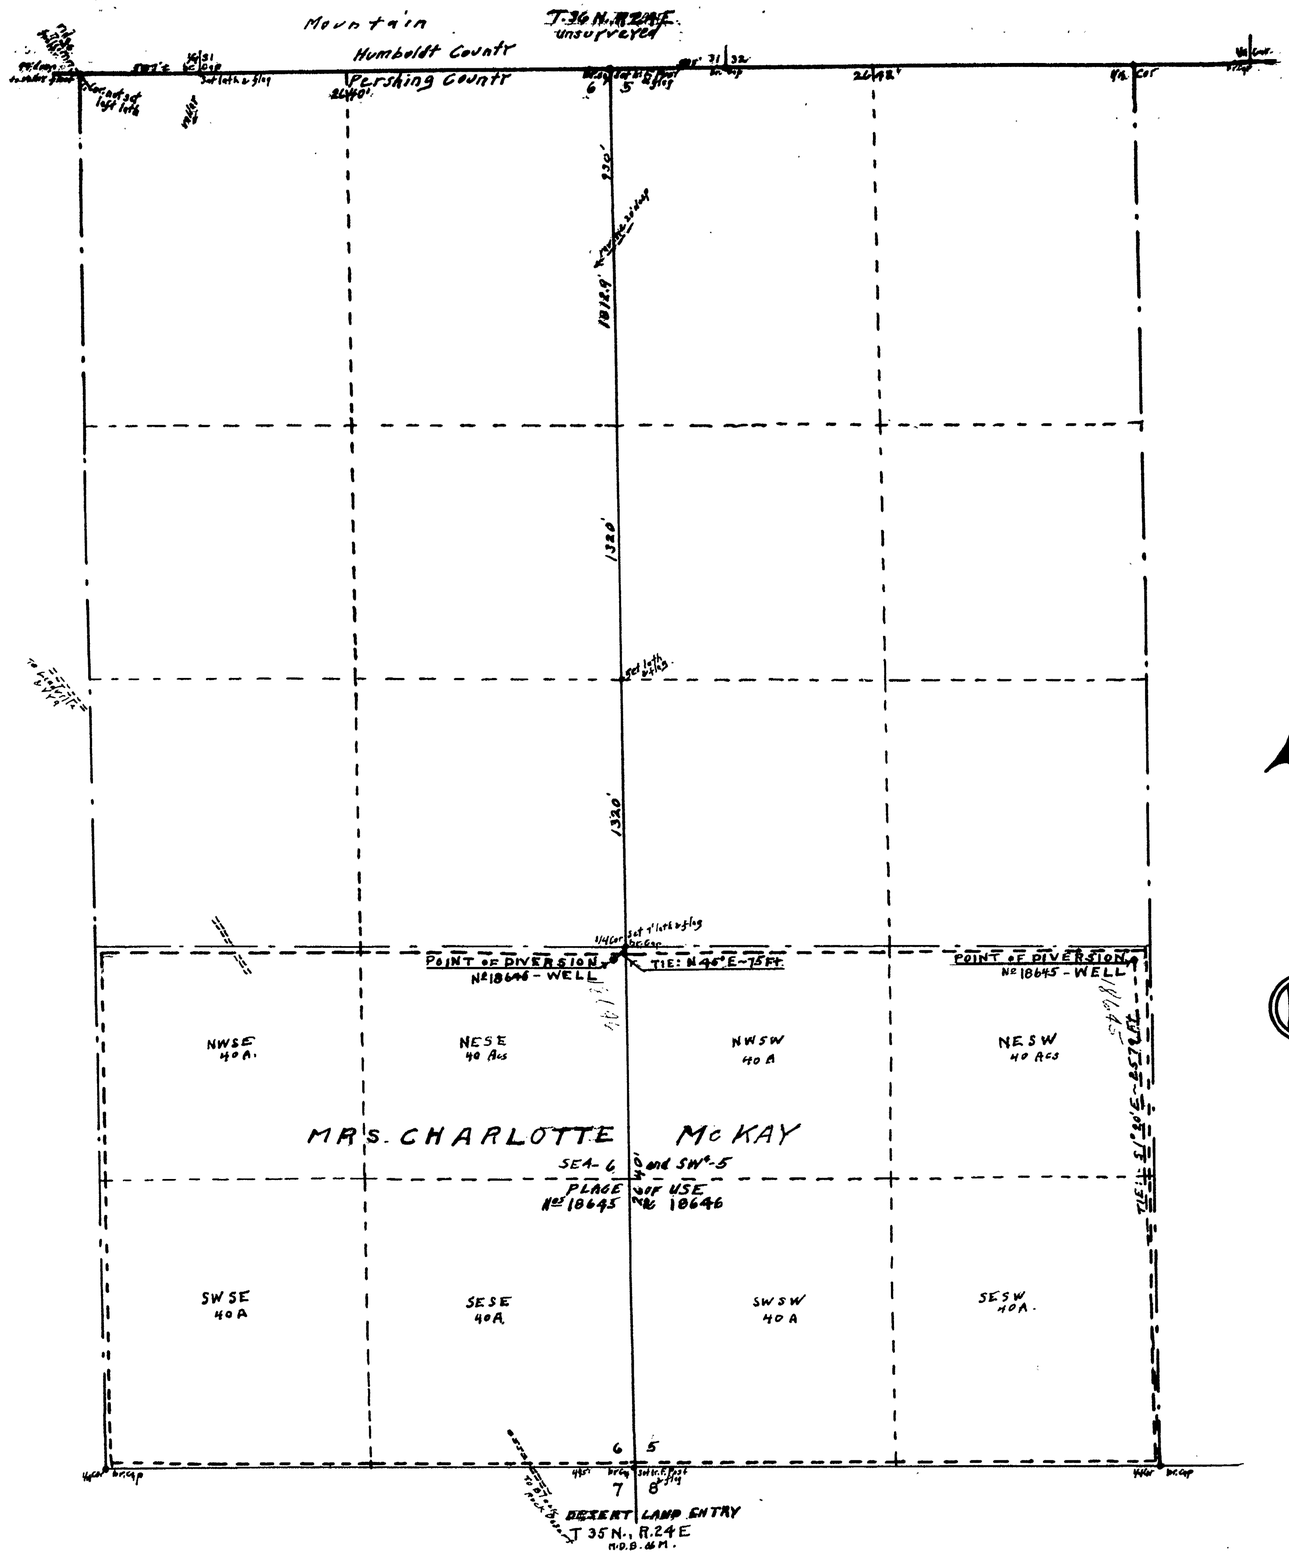

STATE OF NEVADA }
COUNTY OF ORMSBY } SS.

I, E.P. Osgood, being first duly sworn, depose and say, that this map, consisting of 1 sheet, has been correctly drawn to the designated scale from field notes of a survey made by me between July 9 and July 29, 1960. That it truly and correctly represents the location and extent of the works used to divert water from underground sources in Pershing County, Nevada, by CHARLOTTE McKAY, for irrigation and domestic use.

That the proposed point of diversion, the approximate location and size of the diverting channel or other conduit, the place and manner of use, and the location and names of all other works or streams, which are crossed by or connected with the said works, are fully and correctly designated

E. P. Osgood
State Water Right Surveyor

Subscribed and sworn to before me the 15th day of Aug, 1960

C.E. Theix

Notary public in & for Ormsby County, Nevada

My Comm. Expires July 6, 1961

SCALE
1 Inch = 400 Feet
100 0 500 1000 1500 Feet

DES. LAND ENTRY
Nos 18645 & 18646 of March 11, 1960

MAP TO ACCOMPANY APPLICATION
TO APPROPRIATE WATER
FOR IRRIGATION & DOMESTIC USE BY
MRS.
CHARLOTTE McKAY
From Underground Sources
Pershing County, Nevada
August 1960 E.P. Osgood, St. Wat. Rt. Sur.

FILED
Aug 15, 1960
STATE ENGINEER'S OFFICE

OFFICE
ENGINEER

1960 AUG 15 AM 11 31

18646, 18645

File Under