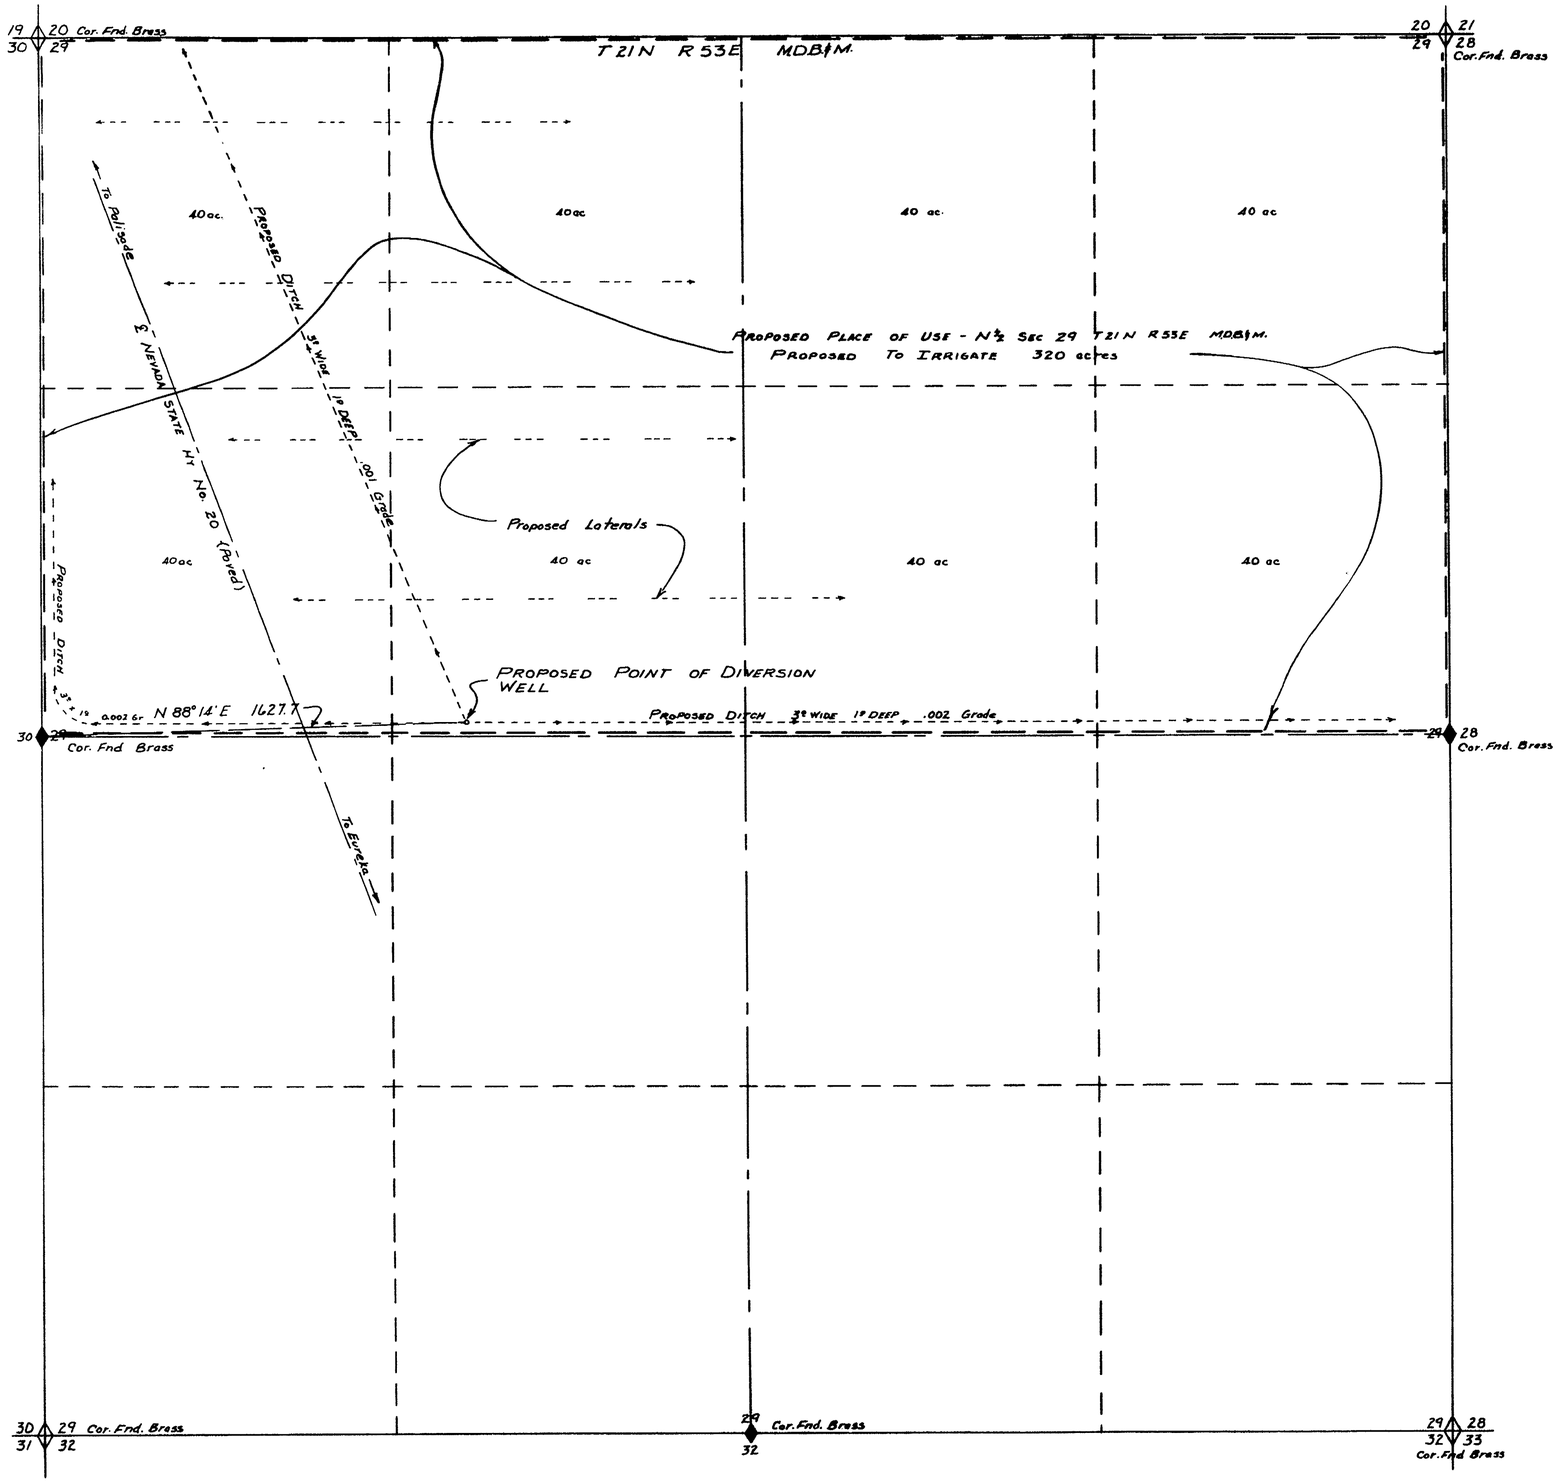

STATE OF NEVADA }
COUNTY OF ELKO } s.s.

I, W.H. Settelmeyer, being first duly sworn, depose and say, that this map consisting of one sheet has been correctly drawn to the designated scale from field notes of a survey made by me on the 2nd day of December 1958, that it truly and correctly represents the proposed location and extent of the works used to divert water from an underground source in Eureka County by Joseph O. Meyers for irrigation purposes. That the proposed point of diversion the approximate location and size of the diverting channel, all reservoirs or basins the location and names of all other works which will cross or connect with the proposed works, and the boundary of all lands, showing by 40ac subdivisions the areas proposed to be irrigated, are fully and correctly designated thereon.

W.H. Settelmeyer
STATE WATER RIGHT SURVEYOR

Subscribed and sworn to before me this 29th day of March 1960.

Lefia Carrillo
NOTARY PUBLIC IN AND FOR ELKO COUNTY, NEVADA

0 300 600 1000 1500
Scale 1" = 300'

FILED
Apr. 5, 1960
STATE ENGINEER'S OFFICE

MAP

TO ACCOMPANY APPLICATION TO APPROPRIATE WATER FOR IRRIGATION BY JOSEPH O. MEYERS FROM AN UNDERGROUND SOURCE.

18651