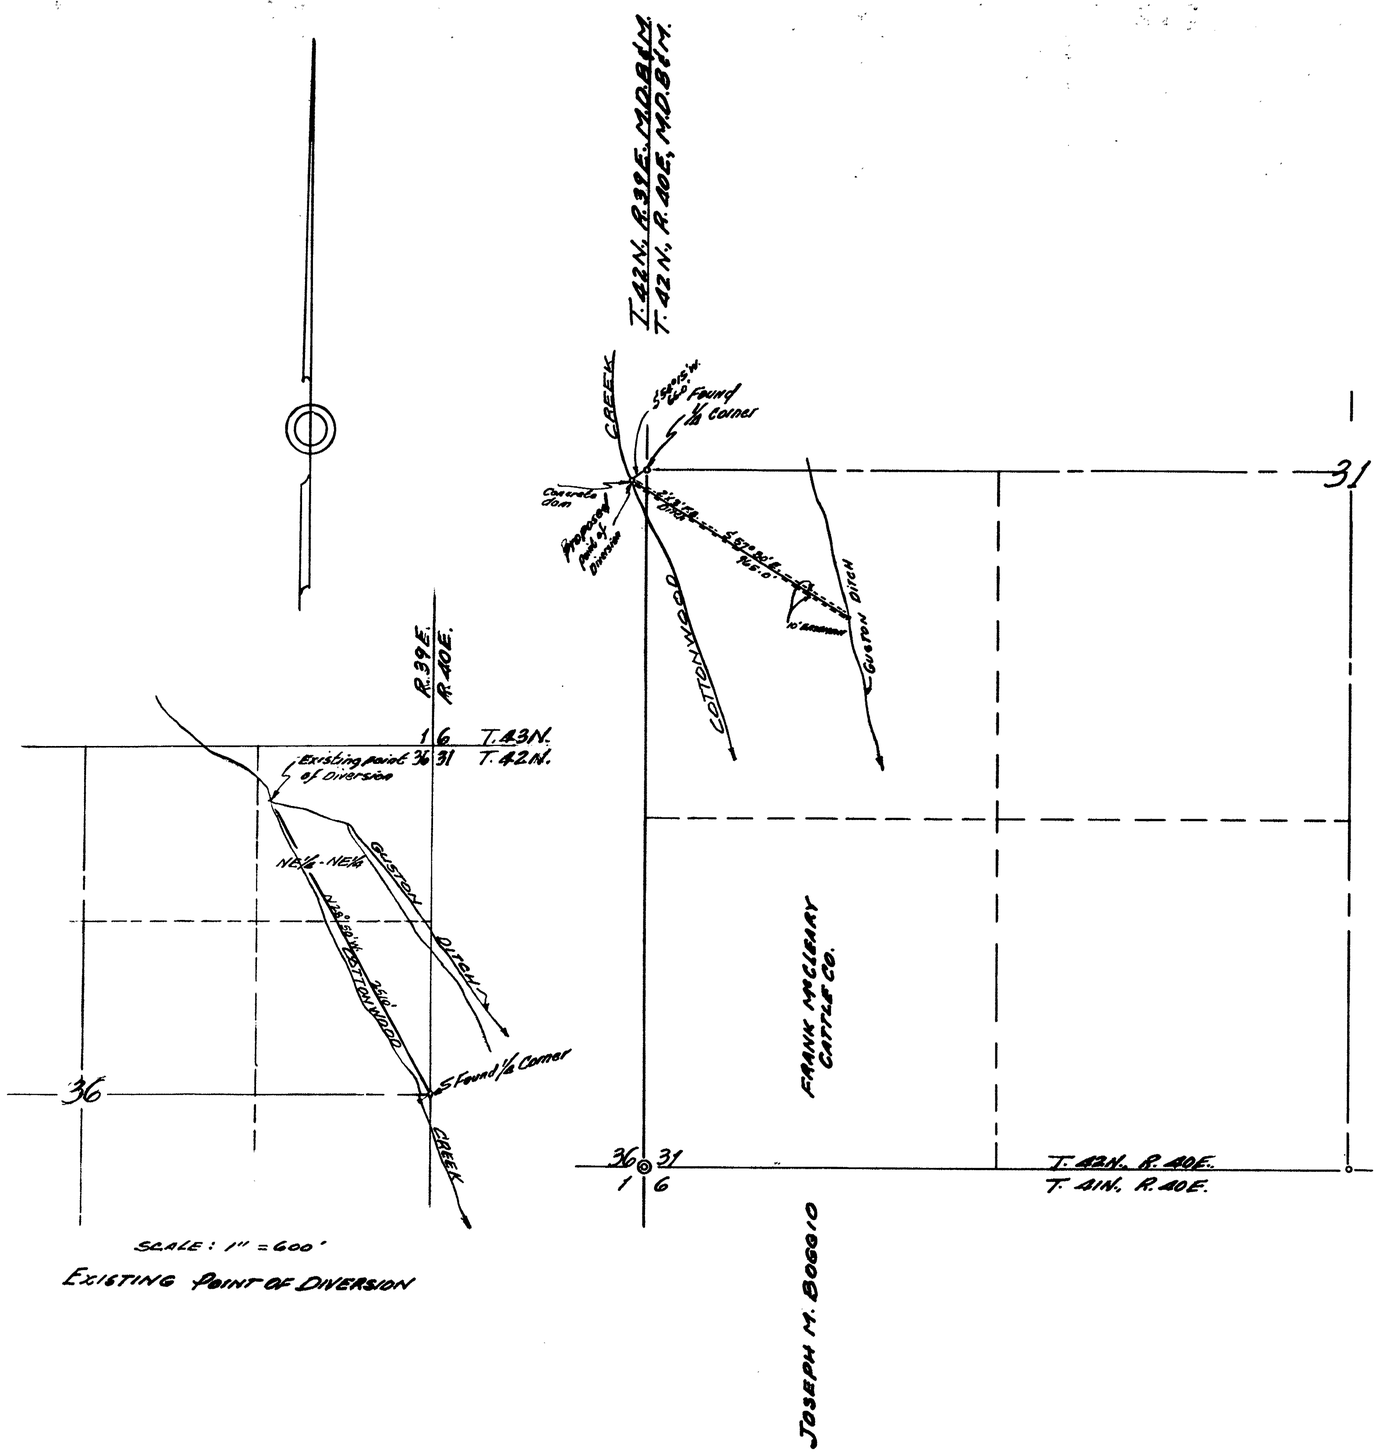

SCALE: 1" = 600'

EXISTING POINT OF DIVERSION

STATE OF NEVADA
COUNTY OF Humboldt } S. S.

I, Richard M. Black, being first duly sworn, depose and say that this map consisting of one sheet; has been correctly drawn to the designated scale from field notes of a survey made by me between the 1st day of July and the 5th day of July, 1959; that it truly and correctly represents the proposed location and extent of the works used to divert water from Cottonwood Creek, in Humboldt County, by J. M. BOGGIO for IRRIGATION purposes. That the point of diversion the approximate size of the diverting channel, all reservoirs or basins, the location and names of all other works which will cross or connect with the proposed works, and the boundary of all lands showing by 40-acre sub-divisions the areas proposed to be irrigated, are fully and correctly designated thereon.

Richard M. Black
STATE WATER RIGHT SURVEYOR

Subscribed and sworn to before me this 9th day of June, 1960

Donald M. Leighton
Notary public in and for Humboldt County, Nevada
My Comm. Exp.: 9/19/61

SCALE: 1" = 300'

OFFICE
STATE ENGINEER
1960 AUG 24 PM 4 28

CERTIFICATE NO. 7176 ISSUED 10-3-69

FILED
Aug. 24, 1960
STATE ENGINEER'S OFFICE

MAP

TO ACCOMPANY APPLICATION FOR PERMISSION TO CHANGE THE POINT OF DIVERSION UNDER PROOF NO. 0702 FROM COTTONWOOD CREEK FOR IRRIGATION USE BY ~ J. M. BOGGIO

18653