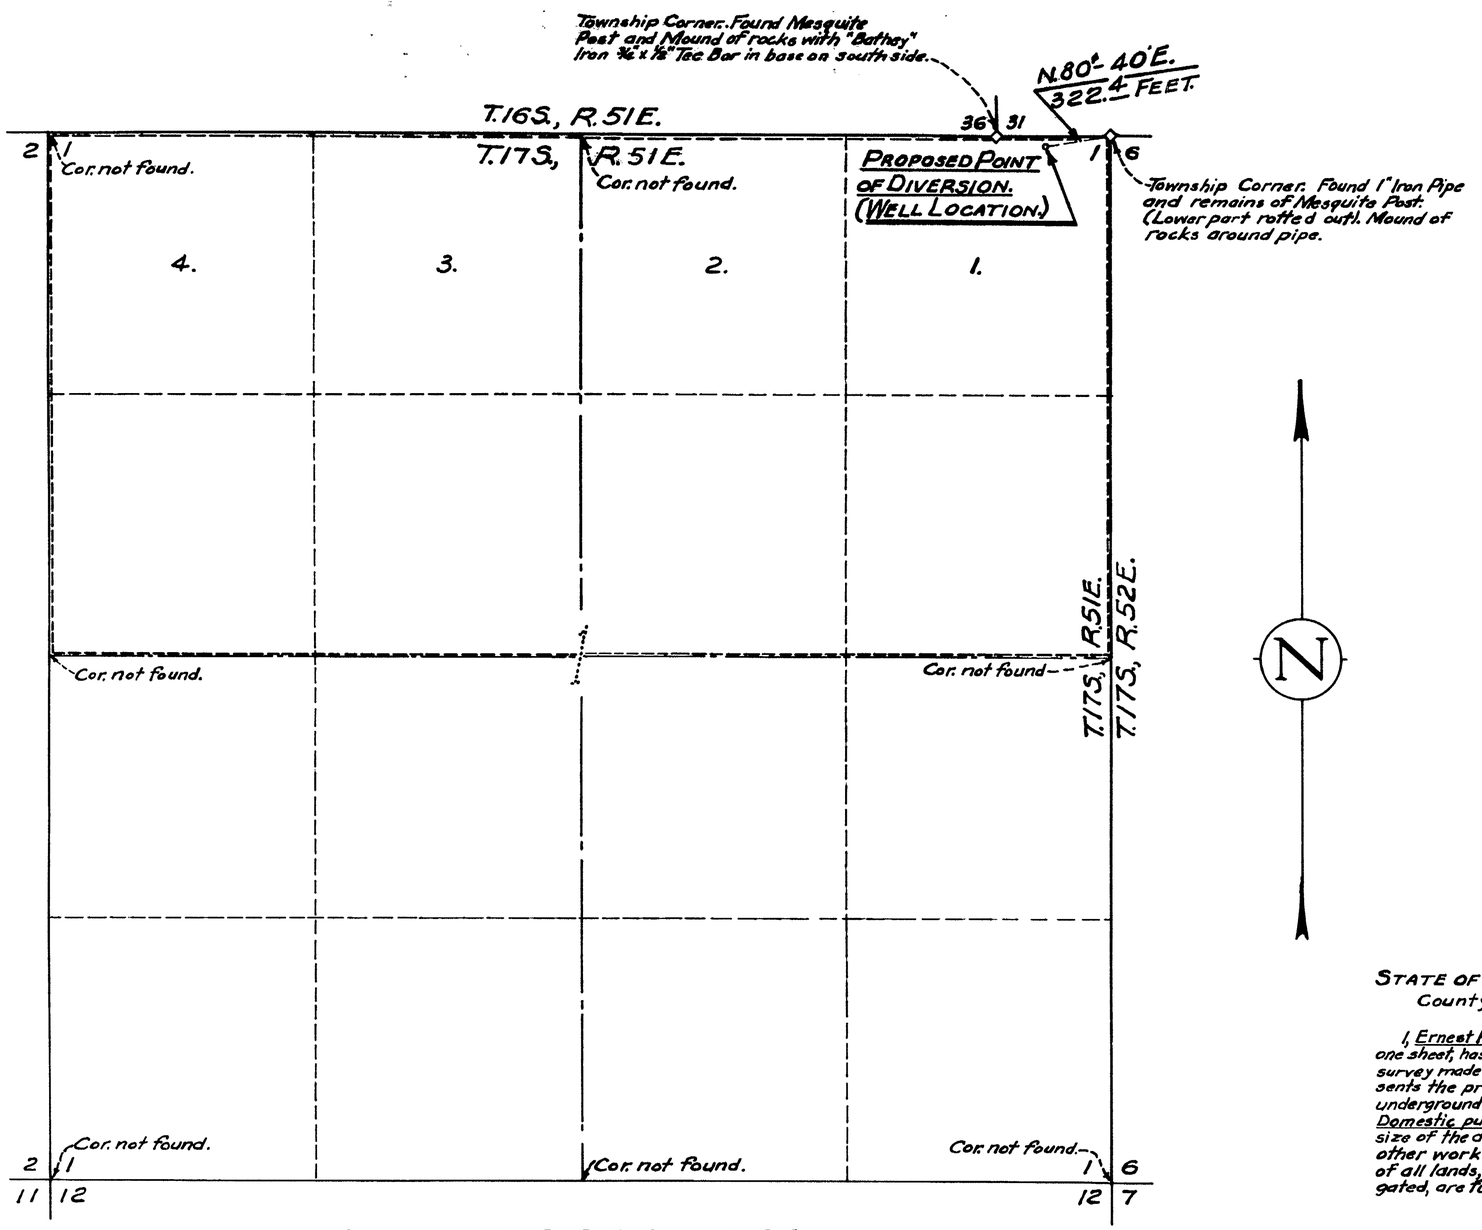

SECTION 1, T.17S., R.51E., M.D.B.&M.

1,000 500 0 1,000 2,000 3,000.

SCALE IN FEET.
(One Inch = 400 Feet).

BASIS OF BEARINGS.
The basis of bearings for this survey was Magnetic North which is shown to be N.16°E of true north on the Specter Range Quadrangle U.S.G.S. Topog. Sheet.

STATE OF NEVADA } SS.
County of Nye

I, Ernest H. Clary, being first duly sworn, depose and say that this map consisting of one sheet, has been correctly drawn to the the designated scale from field notes of a survey made by me on the 5th day of March, 1960; that it truly and correctly represents the proposed location and extent of the works used to divert water from an underground source in Nye County by William R. (Dick) White for irrigation and Domestic purposes. That the proposed point of diversion, the approximate location and size of the diverting channel, all reservoirs or basins, the location and names of all other works which will cross or connect with the proposed works, and the boundary of all lands, showing by 40-acre subdivisions the areas proposed to be irrigated, are fully and correctly designated thereon.

Ernest H. Clary
State Water Right Surveyor.

Subscribed and sworn to before me this 15th day of March, 1960.

Robert M. Nelson
Notary Public in and for Clark County, Nevada.
My commission expires April 5, 1964.

FILED
Mar. 18, 1960
STATE ENGINEER'S OFFICE

MAP
TO ACCOMPANY APPLICATION TO APPROPRIATE WATER FOR IRRIGATION AND DOMESTIC BY WILLIAM R. (DICK) WHITE FROM AN UNDERGROUND SOURCE.

18657