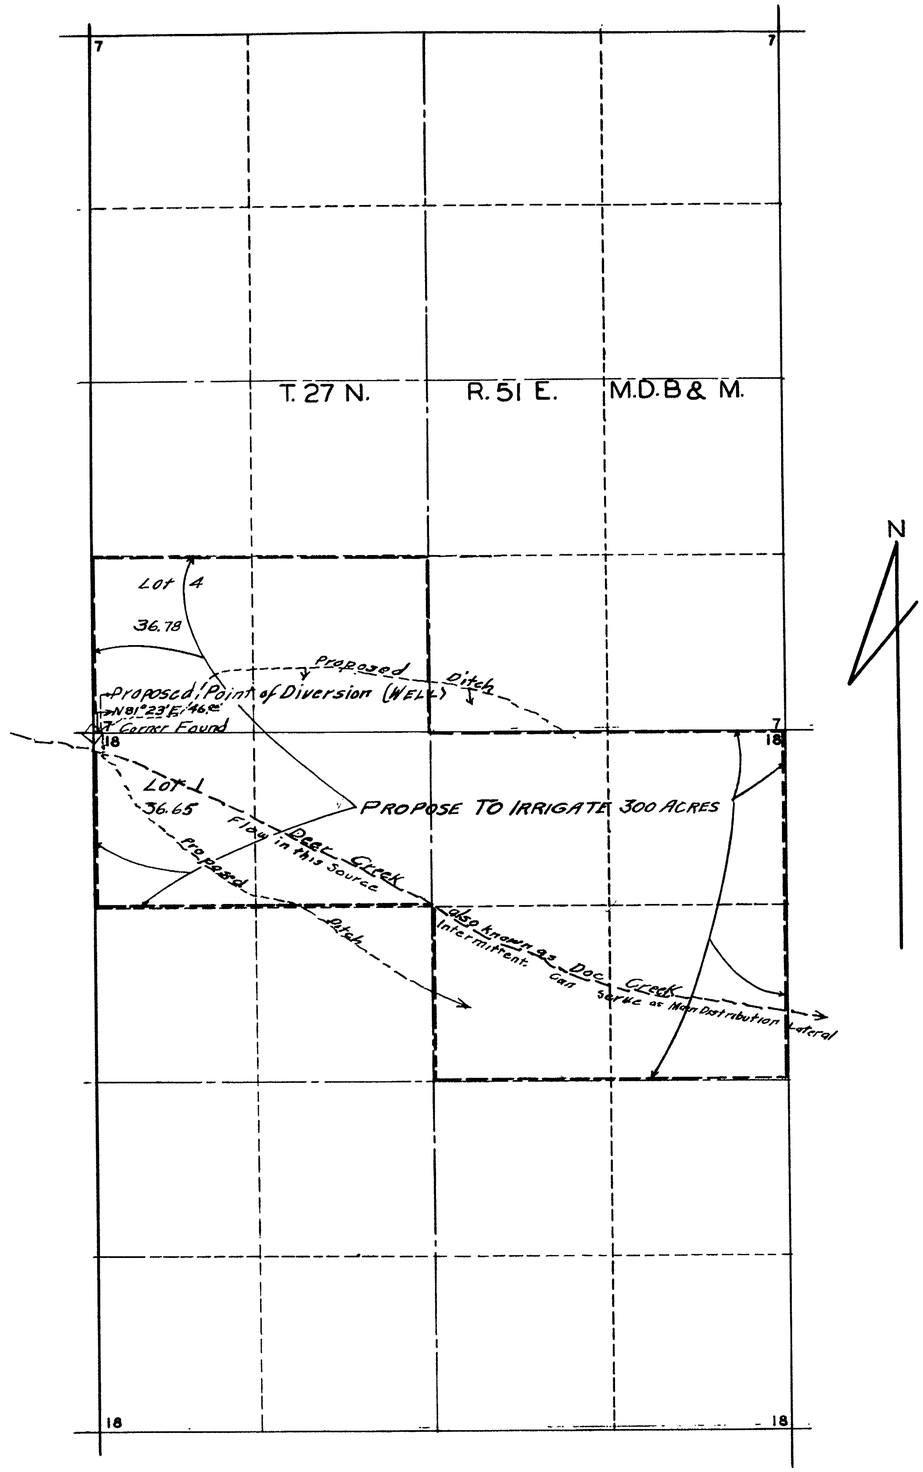


STATE OF NEVADA }
COUNTY OF ELKO } ss

I, W.H. Settelmayer, being first duly sworn, depose and say that this map consisting of one sheet, has been correctly drawn to the designated scale from field notes of a survey made by me on the 13th day of September 1960; that it truly and correctly represents the proposed location and extent of the works used to divert water from an Under-ground source in Eureka County by CHARLES JOHN DAMELE for Irrigation and domestic purposes. That the proposed point of diversion, the approximate location and size of the diverting channel, all reservoirs or basins, the location and names of all other works which will cross or connect with the proposed works and the boundary of all lands, showing by 40-acre subdivisions the areas proposed to be irrigated, are fully and correctly designated thereon.

W.H. Settelmayer
STATE WATER RIGHT SURVEYOR

SUBSCRIBED AND SWORN TO BEFORE ME
this 15th day of September 1960

Frank Weinrauch
Notary Public in and for Elko County
Nevada

Hundred Ft.
Scale 1" = 600'

OFFICE
ENGINEER
1960 SEP 19 AM 11 36

FILED
Sept. 19, 1960
STATE ENGINEER'S OFFICE

# MAP

TO ACCOMPANY APPLICATION TO APPROPRIATE WATER FOR IRRIGATION FROM AN UNDER-GROUND SOURCE, (WELL NO.1), BY CHARLES JOHN DAMELE

18662