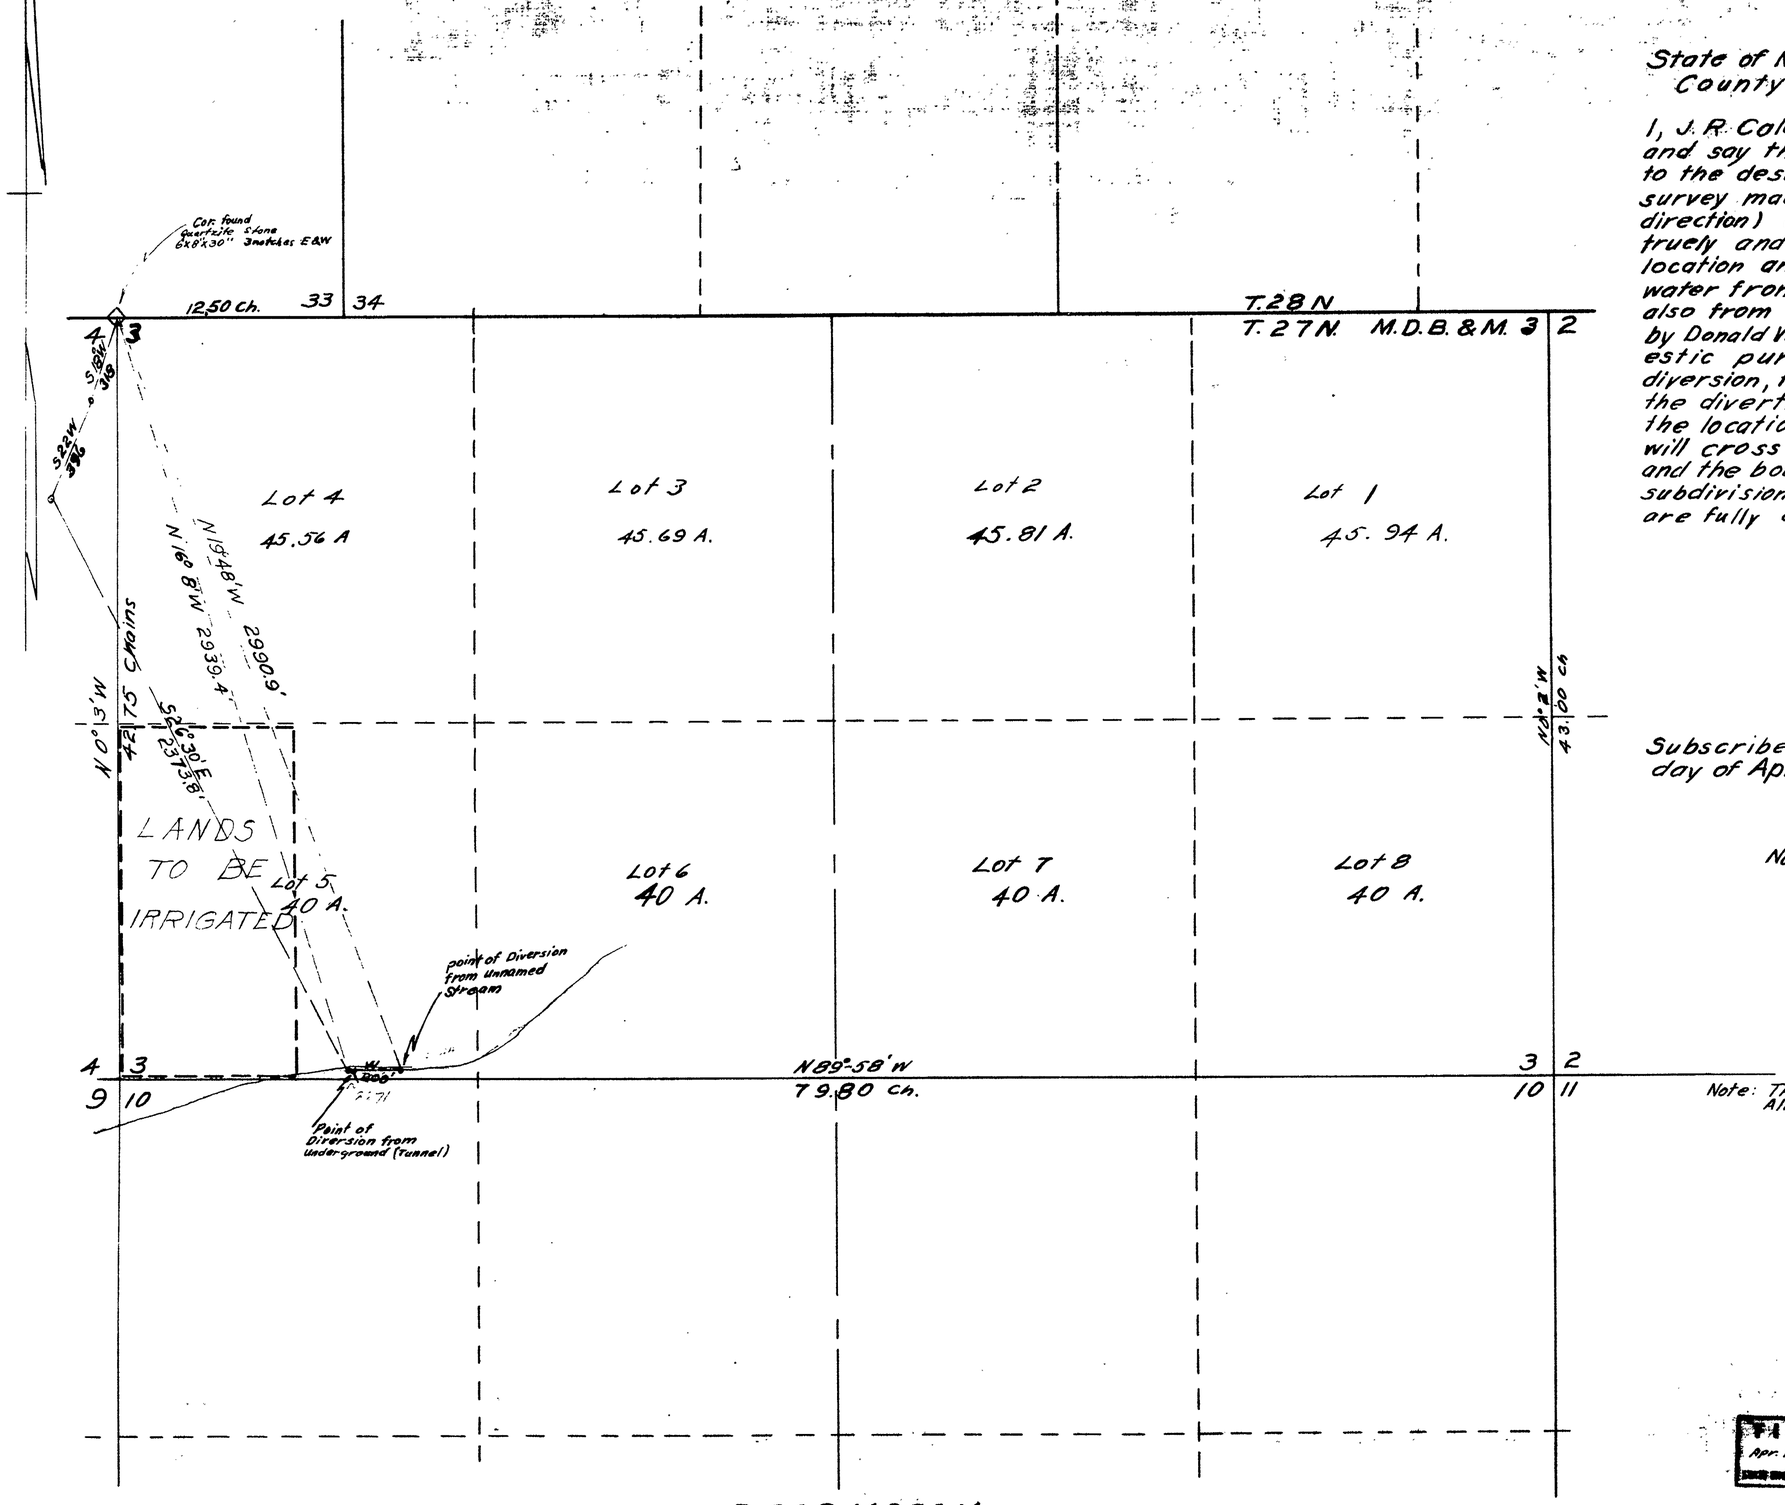

State of Nevada,
County of Pershing } S.S.

I, J. R. Caldwell, being first duly sworn, depose and say that this map, has been correcty drawn to the designated scale from field notes of a survey made by me (or under my supervision and direction) on the 9th day of April, 1960; that it truely and correctly represents the proposed location and extent of the works used to divert water from an underground (tunnel) source, and also from an unnamed stream, in Pershing County by Donald W. Radbruch, for irrigation and domestic purposes. That the proposed points of diversion, the approximate locations and size of the diverting channel, all reservoirs or basins, the location and names of all other works which will cross or connect with the proposed works, and the boundary of all lands, showing by 40-acre subdivisions the areas proposed to be irrigated, are fully and correctly designated thereon.

J R Caldwell
State Water Right Surveyor

Subscribed and sworn to before me this 18th day of April, 1960

Stanley R. Richard
Notary Public in and for Humboldt County, Nevada
My Commission Expires Oct. 12, 1960

Note: Traverse and Tie Bearings Magnetic (18° E Mag. Dec'l.)
All other Bearings and Distances from Origional Township Plat.

300 200 100 0 300 600 900
Scale 1" = 300'

FILED
Apr. 28, 1960

MAP
To Accompany Application To Appropriate Water For Irrigation and Domestic Purposes

By: Donald W. Radbruch

From a stream and from an underground Sources

1960 APR 22 AM 10 51

18744 18671 — File under