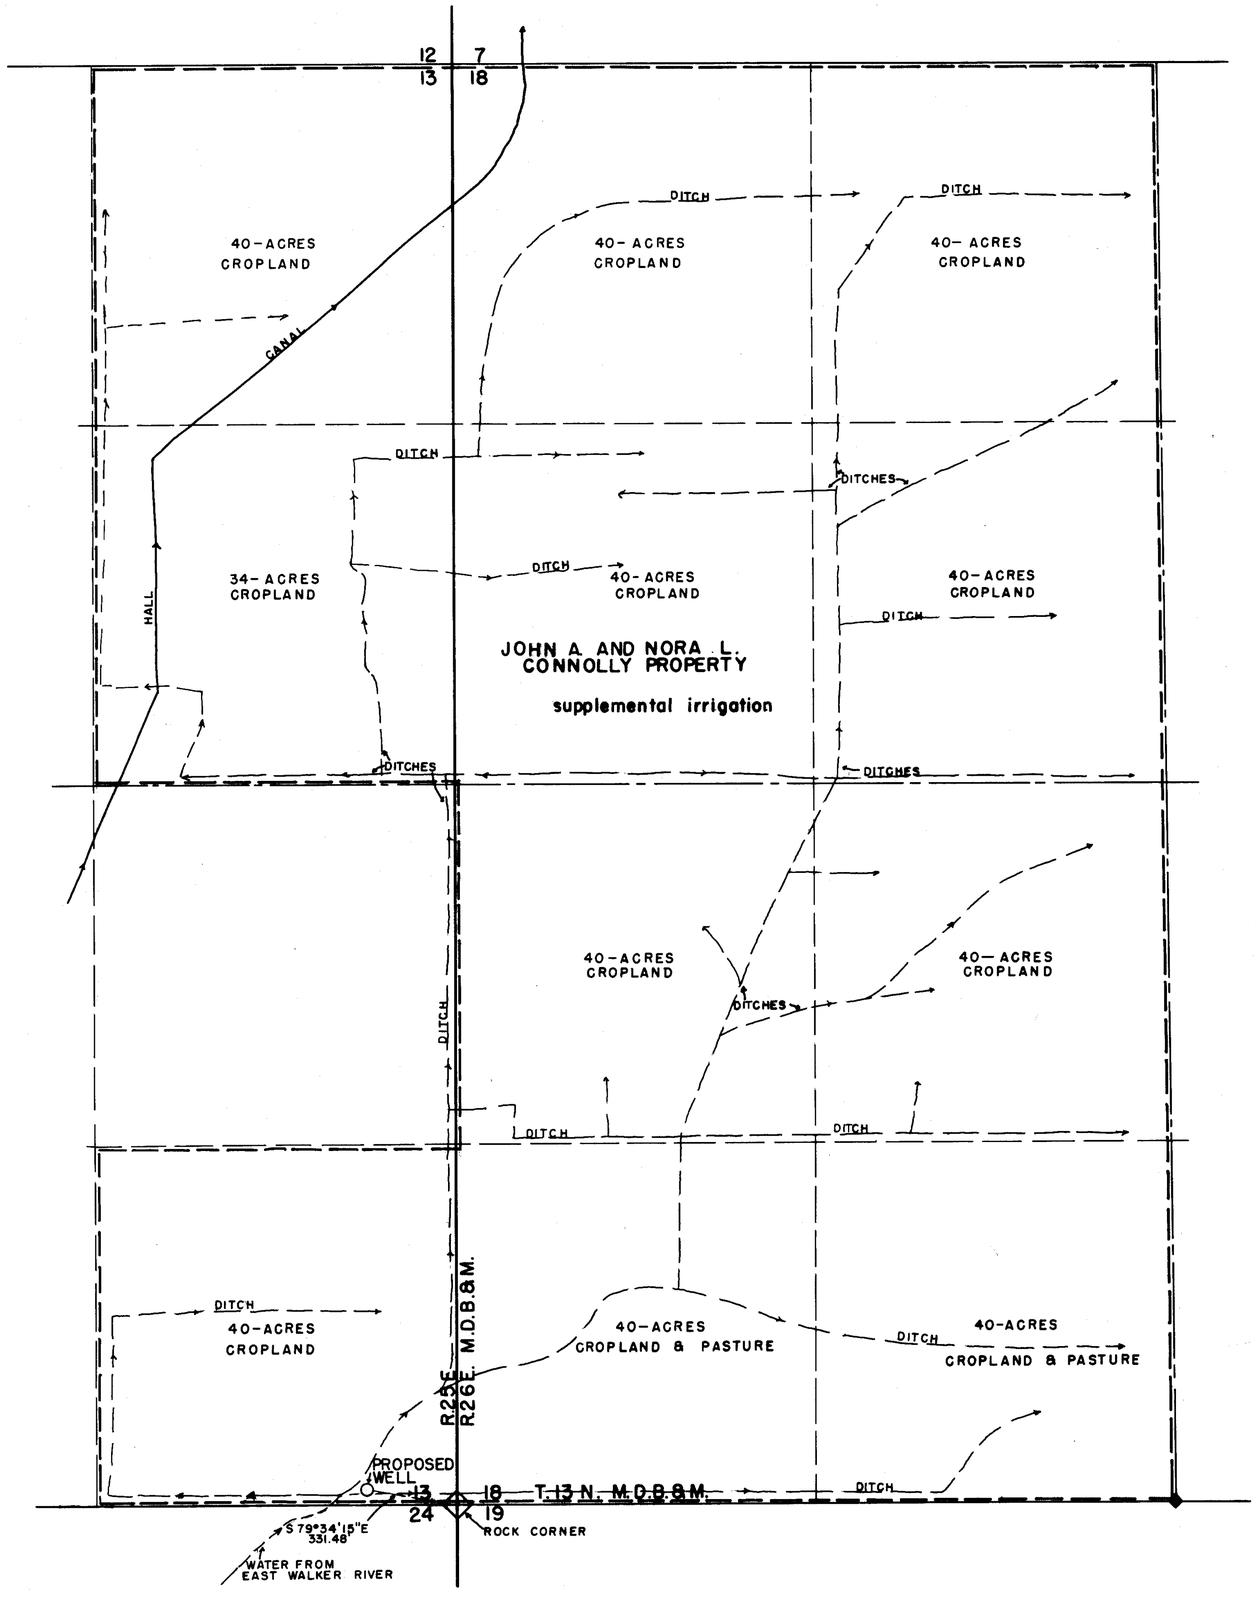

SECTION	SUBDIVISION	TOWN-SHIP	RANGE	CULTIVATED ACREAGE	DESCRIPTION OF CULTURE	DATE OF FIRST CULTURE
13	SE 1/4 SE 1/4	13N	25E	40	CROPLAND	
"	NE 1/4 NE 1/4	"	"	40	"	
"	SE 1/4 NE 1/4	"	"	34	"	
18	NW 1/4 NW 1/4	13N	26E	40	"	
"	NE 1/4 "	"	"	40	"	
"	SW 1/4 "	"	"	40	"	
"	SE 1/4 "	"	"	40	"	
"	NW 1/4 SW 1/4	"	"	40	"	
"	SW 1/4 "	"	"	40	"	
"	NE 1/4 "	"	"	40	CROPLAND & PASTURE	
"	SE 1/4 "	"	"	40	CROPLAND & PASTURE	

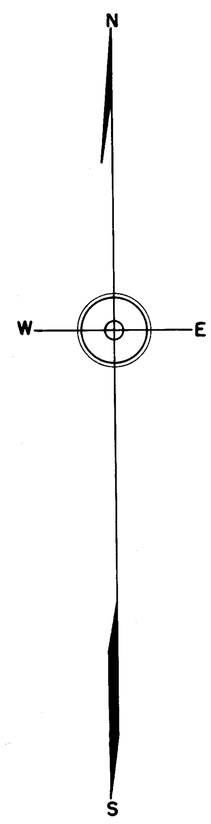

STATE of NEVADA }
County of ORMSBY } ss

I, Walter G. Reid, being first duly sworn, depose and say that this map consisting of one sheet, has been correctly drawn to the designated scale from field notes of a survey made by me on April 8th, 1960; that it truly and correctly represents the proposed location and extent of the works used to divert water from an underground source, in Lyon County, by John A. and Nora L. Connolly, for irrigation purposes. That the proposed point of diversion, the approximate location and size of the diverting channels, all reservoirs or basins, the location and names of all other works which will cross or connect with the proposed works, and the boundary of all lands, showing by 40-acre subdivisions the area proposed to be irrigated are fully and correctly designated thereon.

Walter G. Reid
State Water Rights Surveyor

Subscribed and sworn to before me this 28th day of April, 1960.

Mildred Sherwood
Notary Public in and for ORMSBY County, Nevada.

My Commission Expires July 1, 1961

SCALE-1"=300'

0 100 200 300 600 900 1200 1500

31395

FILED
Apr. 28, 1960
STATE ENGINEER'S OFFICE

MAP
TO ACCOMPANY APPLICATION
TO APPROPRIATE WATER
FOR IRRIGATION BY
JOHN A. AND NORA L. CONNOLLY
FROM UNDERGROUND SOURCE

ISSUED Nov. 15, 1962

86627T 31395 18676