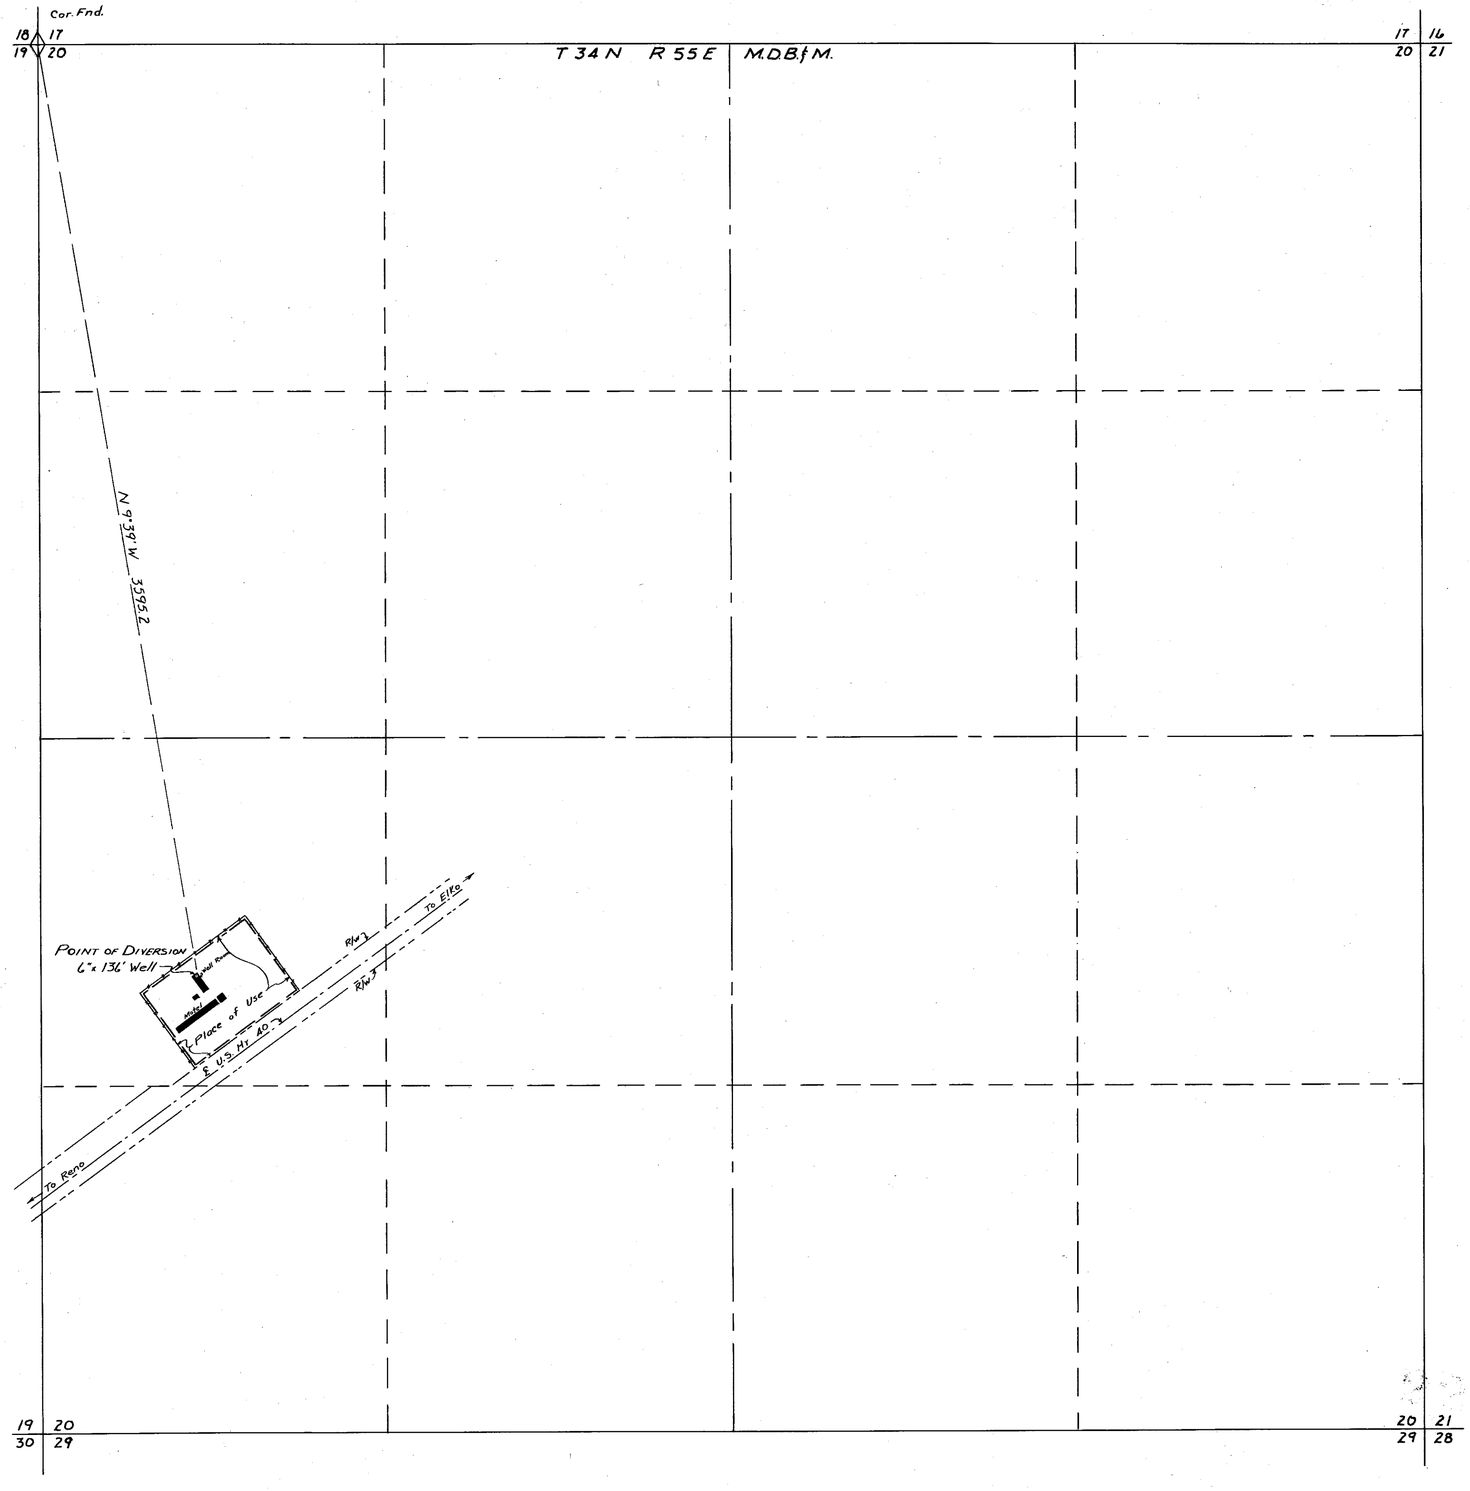

STATE OF NEVADA }
COUNTY OF ELKO } S.S.

I, W.H. Settelmeyer, being first duly sworn, depose and say that this map consisting of one sheet has been correctly drawn to the designated scale from field notes of a survey made by me on the 11th day of February 1960; that it truly and correctly represents the location and extent of the works used to divert water from an underground source in Elko County, by Earl F. & Clyde Wright for domestic purposes. That the point of diversion, the location and size of the diverting conduit, the place and manner of use, the location and names of all other works or streams which are crossed by or connected with said works, are fully and correctly designated thereon.

W.H. Settelmeyer
State Water Right Surveyor

Subscribed and sworn to before me this 12th day of February 1960.

Frank Weinrich
Notary Public in and for Elko County Nevada

0 100 200 500 1000 1500
Scale 1" = 300'

FILED
Mar. 31, 1960
STATE ENGINEER'S OFFICE

MAP
TO ACCOMPANY APPLICATION TO
APPROPRIATE WATER FOR COMMERCIAL DOMESTIC
USE BY EARL F. & CLYDE WRIGHT
FROM AN UNDERGROUND SOURCE

CERTIFICATE No. 5830 ISSUED February 17, 1965

84722 18686