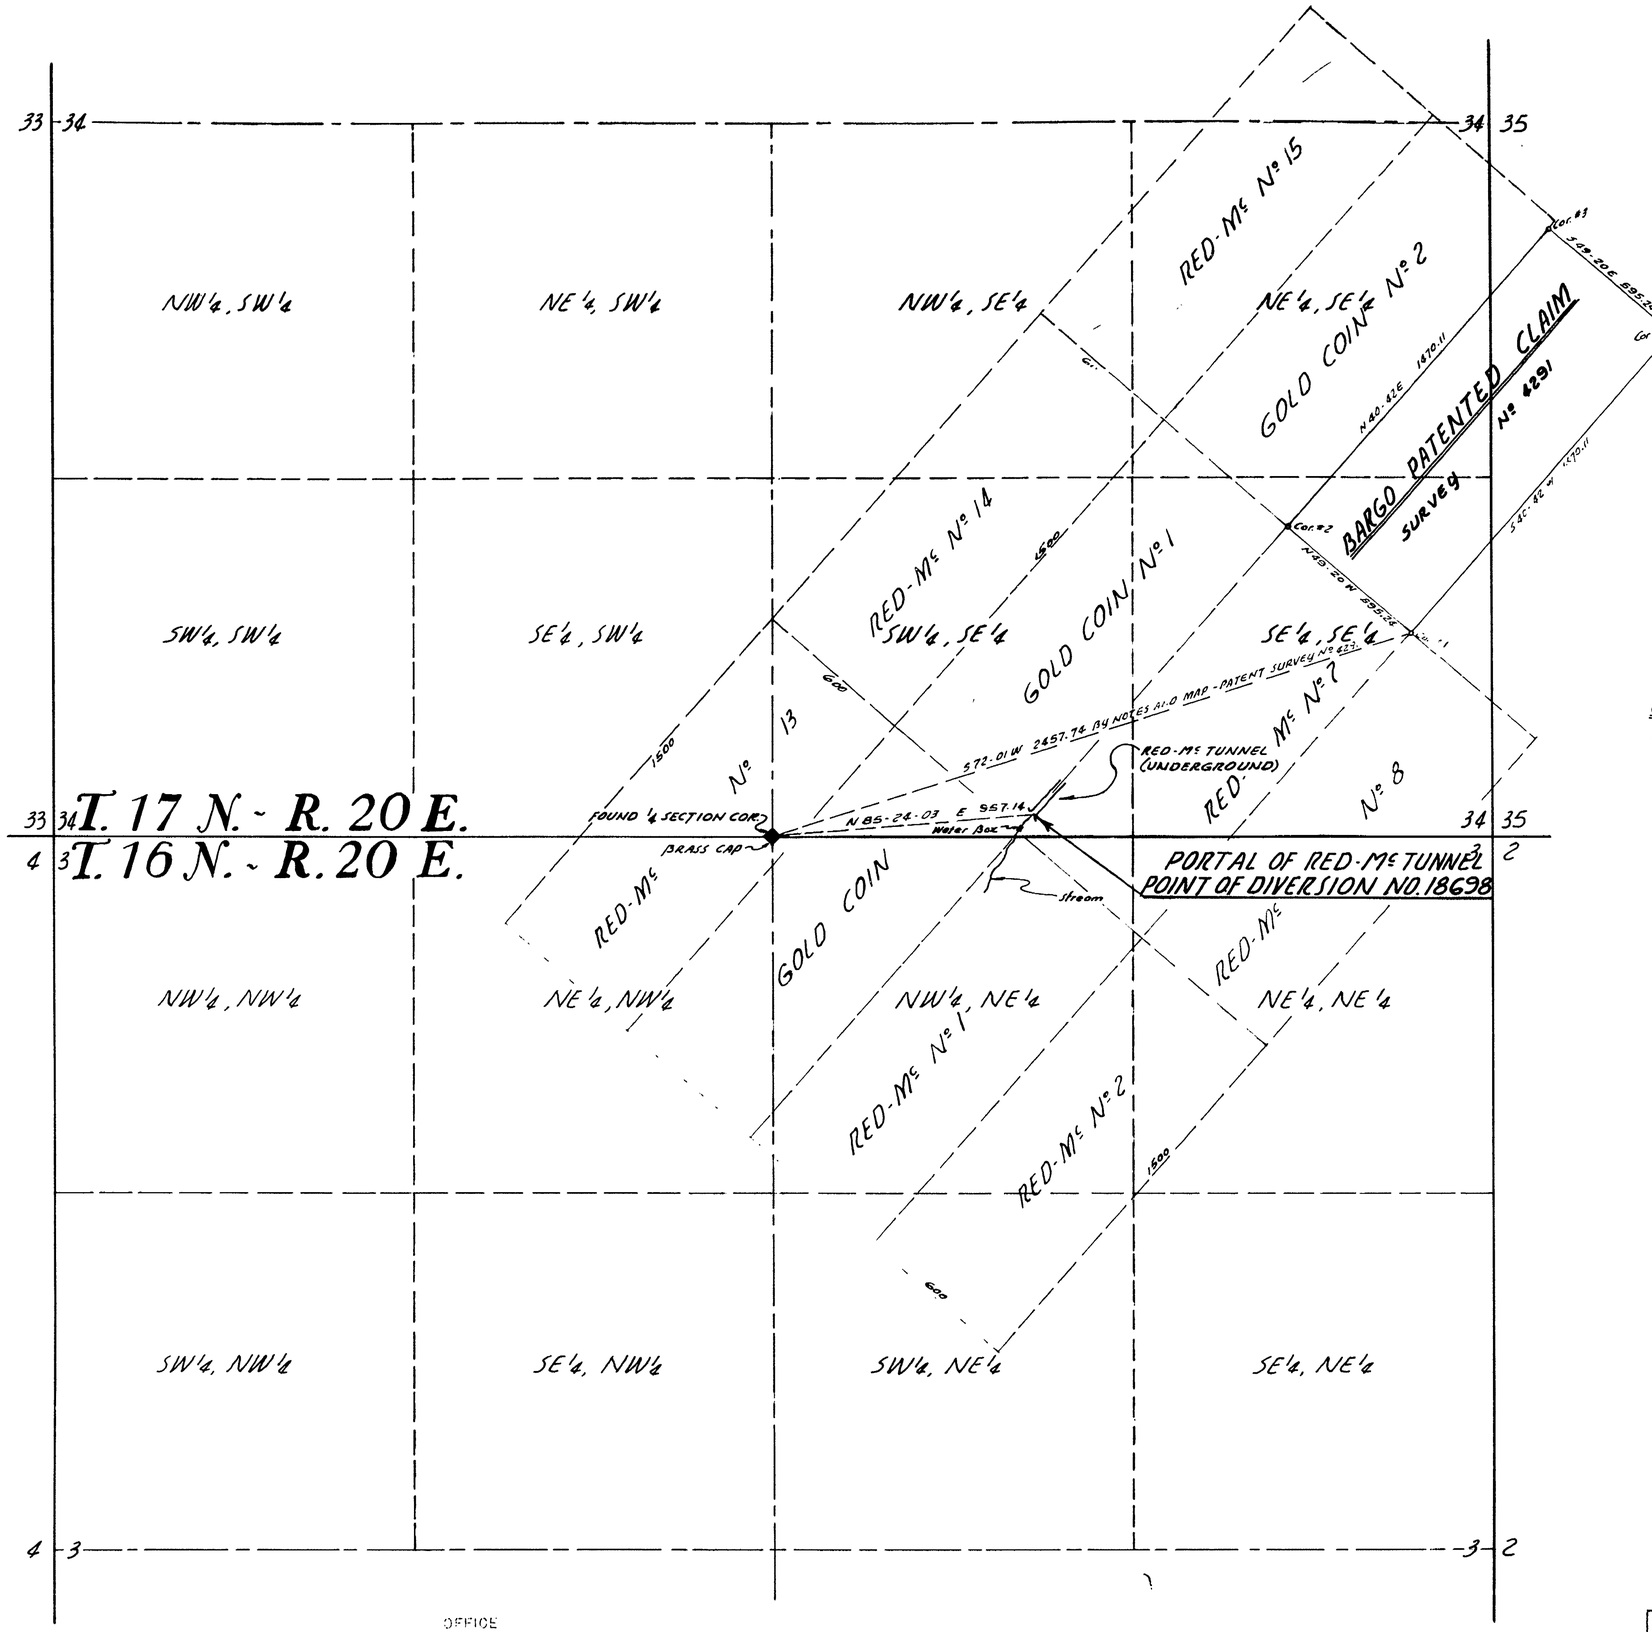

STATE OF NEVADA }
COUNTY OF WASHOE } S.S.

I, Eugene B. Longfield, being first duly sworn, depose and say that this map, consisting of one sheet, has been correctly drawn to the designated scale from field notes of a survey by me on the 11th day of August, 1960; that it truly and correctly represents the proposed location and extent of the works used to divert water from an underground source in Washoe County by C. John McEwen and F. Nannini for mining, milling, and domestic purposes. That the proposed point of diversion, and the names of other works or streams which are crossed by or connected with said works, are fully and correctly designated thereon.

Eugene B. Longfield
State Water Right Surveyor

Subscribed and sworn to before me this 6th day of Sept. 1960.

D. E. Matter
Notary public in and for Washoe County, Nevada

My commission expires: Dec. 14, 1960

GENERAL NOTES

1. Bargo Claim shown on this plat is reproduced from Water Right Survey No 9904 on file in State Engineers Office, Carson City, Nevada.

Basis of Bearings is Solar Observation August 11, 1960

SCALE 1" = 300'

0 100 300 600 900 1200

MAP TO ACCOMPANY APPLICATION TO APPROPRIATE WATER
FOR
MINING, MILLING, AND DOMESTIC PURPOSES
— BY —
C. JOHN McEWEN AND F. NANNINI
FROM (RED-Mc TUNNEL) UNDERGROUND

OFFICE
ENGINEER
1960 SEP 13 AM 11 59

FILED
Sep't. 13, 1960
STATE ENGINEER'S OFFICE

CERTIFICATE No. 6202 ISSUED March 7, 1967

Longfield Engineering
Reno, Nevada

18698