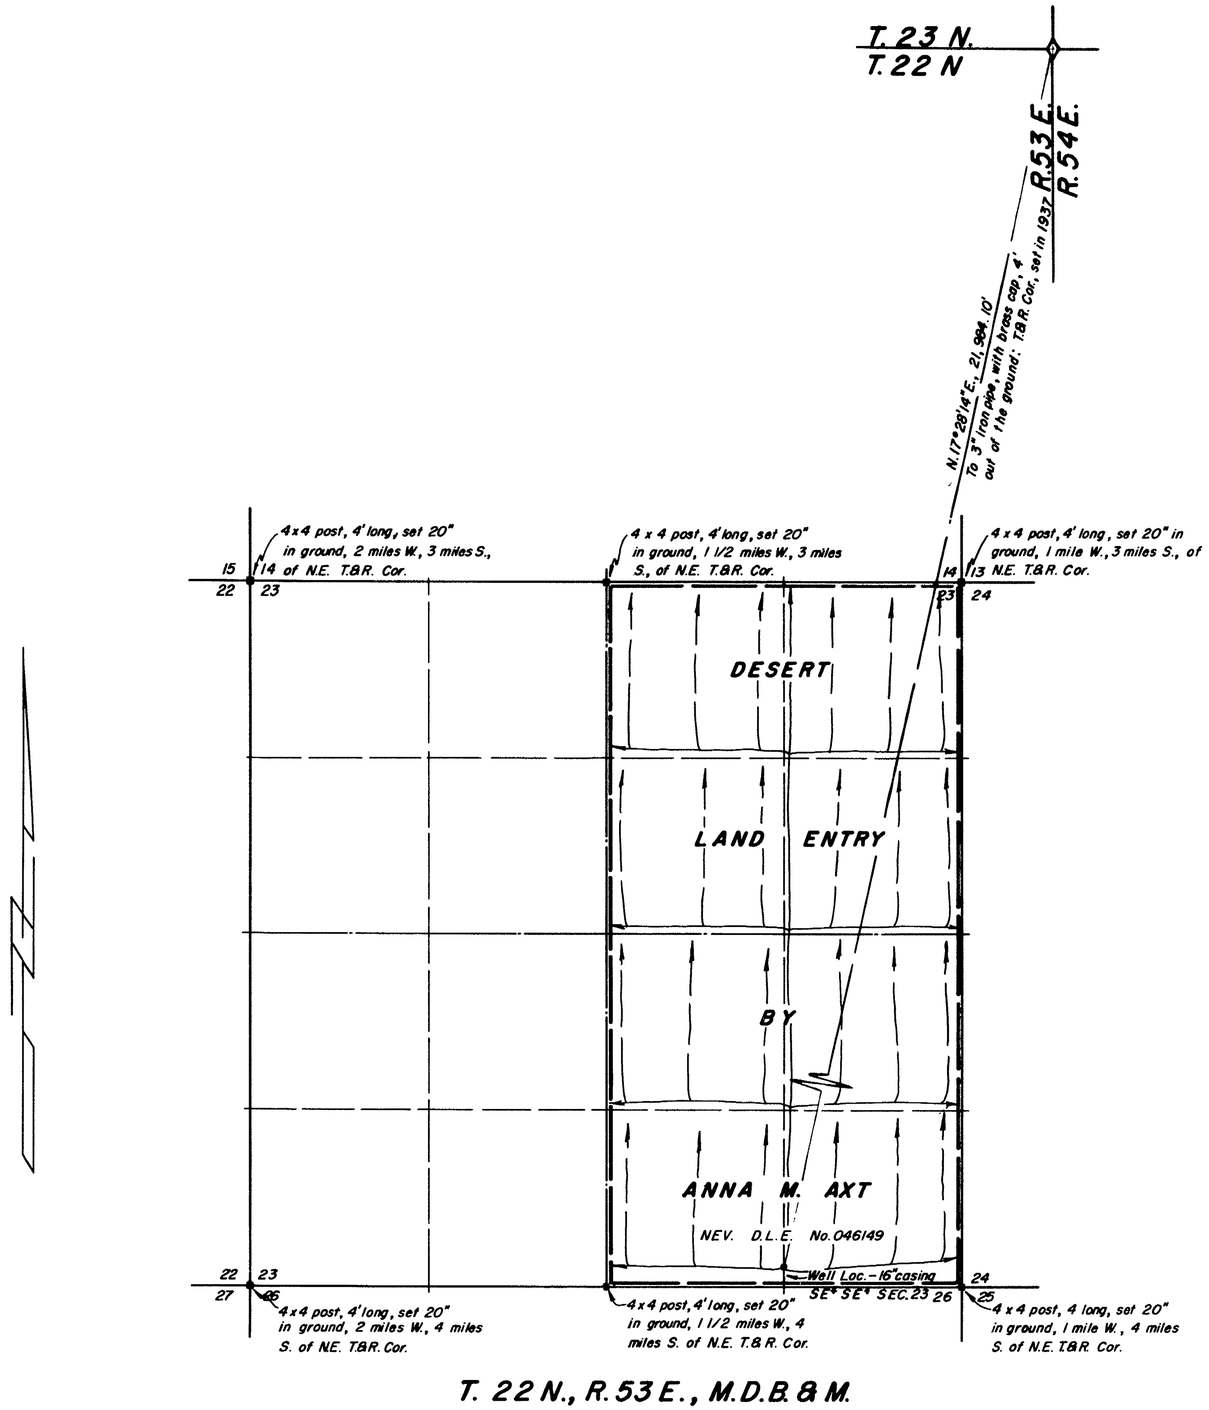

T. 22 N., R. 53 E., M.D.B.&M.

STATE OF NEVADA
County of Nevada

I, Robert W. Millard, being first duly sworn, depose and say that this map, consisting of one sheet, has been correctly drawn to the designated scale from field notes of a survey made by me, or under my supervision and direction, between the 25th and 27th days of March, 1960; that it truly and correctly represents the proposed location and extent of the works used to divert water from UNDERGROUND SOURCES in EUREKA COUNTY, by ANNA M. AXT, for irrigation purposes. That the proposed point of diversion, the approximate location and size of the diverting channel, all reservoirs or basins, the location and names of all other works which will cross or connect with the proposed works, and the boundary of all lands, showing by 40-acre subdivisions the areas proposed to be irrigated, are fully and correctly designated thereon.

Robert W. Millard
State Water Right Surveyor
Subscribed and sworn to before me this 30th day of March 1960.

Margaret K. Millard
Notary Public in and for White Pine County, Nev.
My commission expires February 25, 1961

0 600 1200 1800 2400
Scale — 1 in. = 600 ft.

FILED
May 2, 1960
STATE ENGINEER'S OFFICE

MAP TO ACCOMPANY APPLICATION TO APPROPRIATE WATER

FOR IRRIGATION & DOMESTIC

BY ANNA M. AXT

FROM UNDERGROUND SOURCES

SURVEYED BY F.W. MILLARD & SON ELY, NEVADA
3/30/60

18702 18702