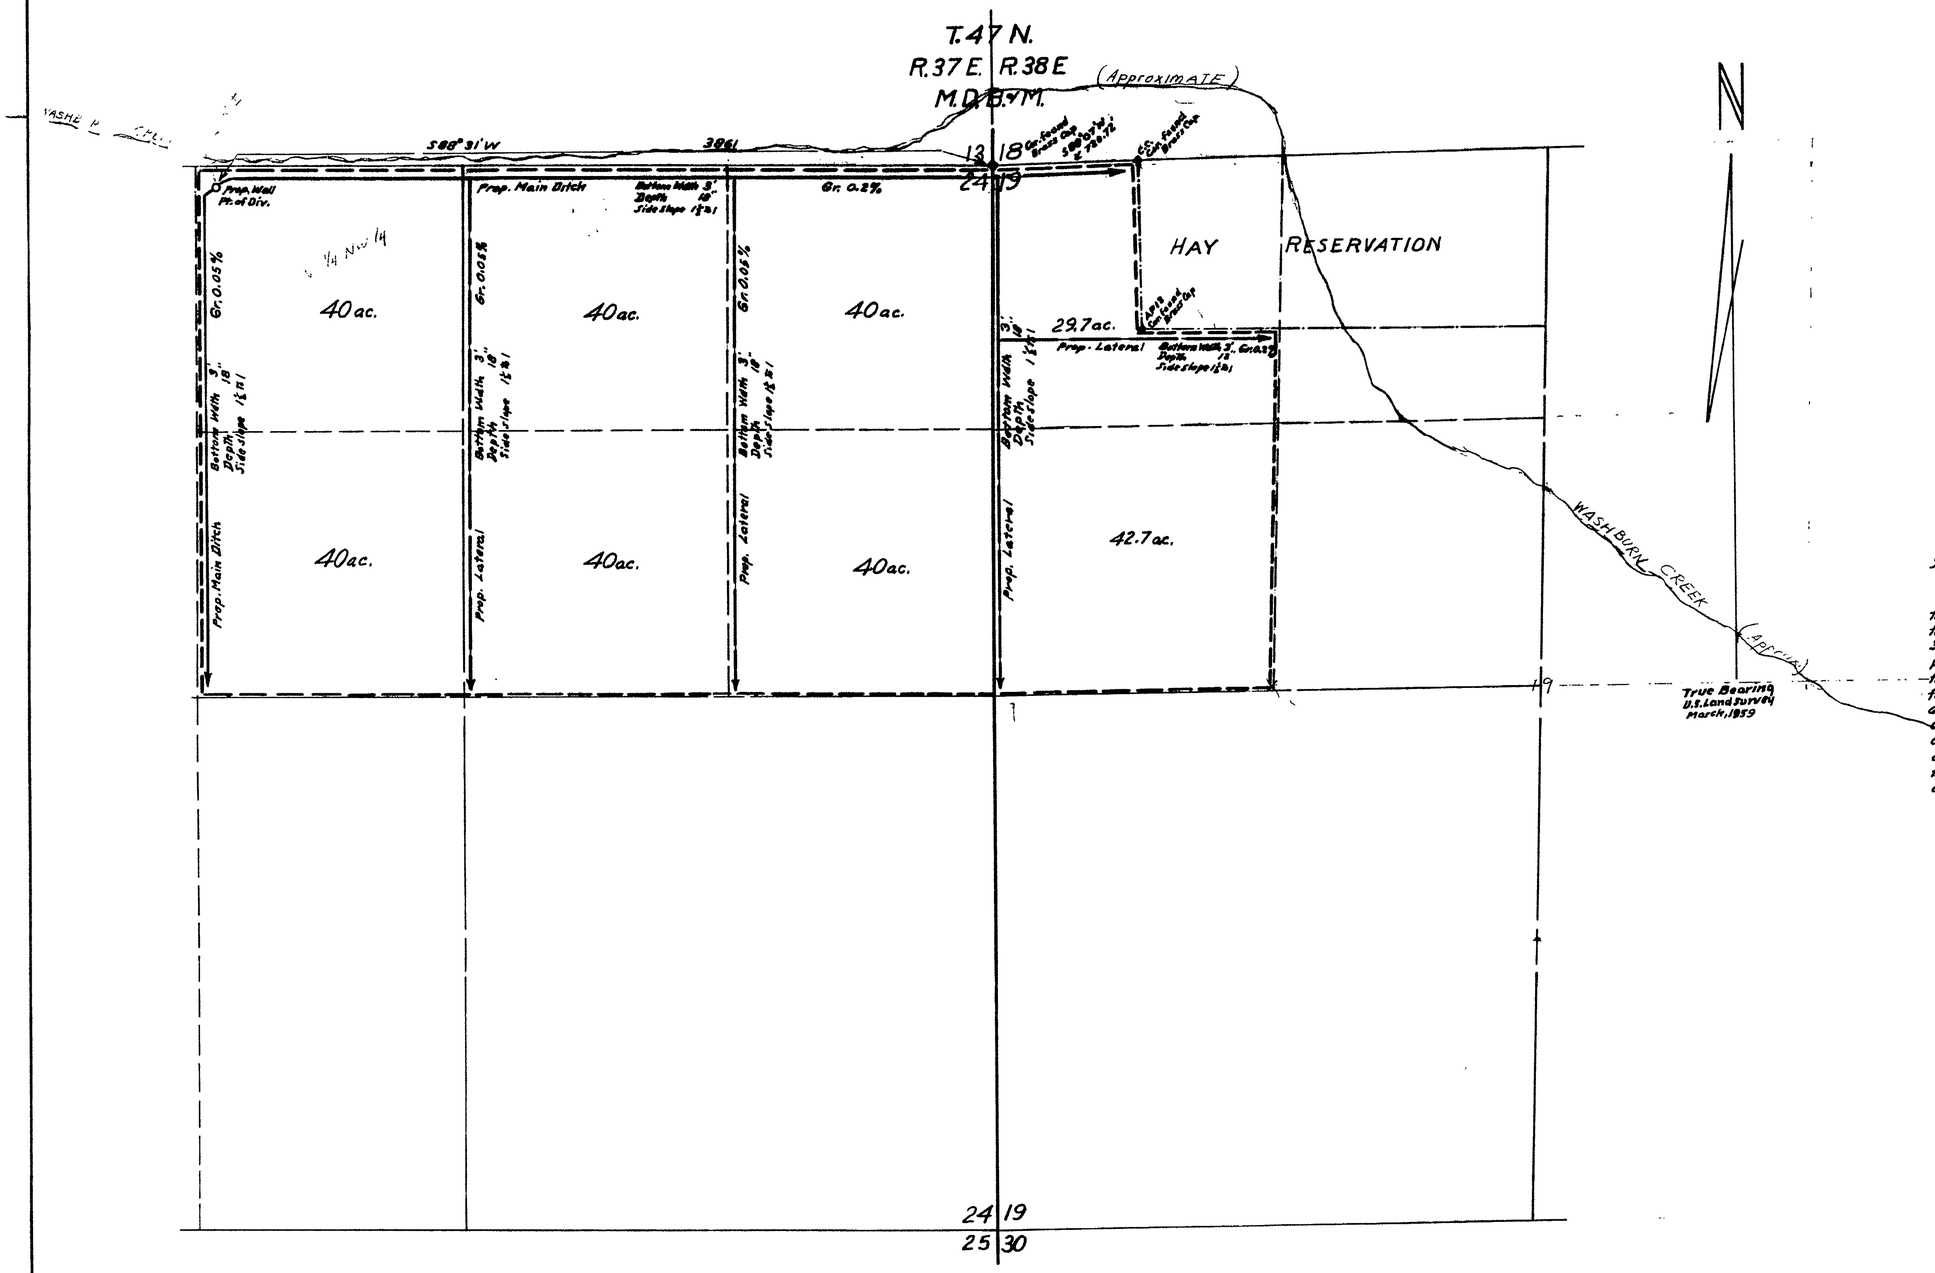

STATE OF NEVADA }ss
COUNTY OF HUMBOLDT }

I, W. A. Wentz, being first duly sworn, depose and say that this map consisting of one sheet, has been correctly drawn to the designated scale from field notes of a survey made by me on the 31st day of August, 1960; that it truly and correctly represents the proposed location and extent of the works used to divert water from underground in Humboldt County, by David P. Mentaberry, for irrigation and domestic purposes. That the proposed point of diversion, the approximate location and size of the diverting channel, all reservoirs or basins, the location and names of all other works which will cross or connect with the proposed works, and the boundary of all lands, showing by 40-acre subdivisions the areas proposed to be irrigated, are fully and correctly designated thereon.

W. A. Wentz
STATE WATER RIGHT SURVEYOR

Subscribed and sworn to before me this 7th day of September, 1960

Grace [illegible]
COUNTY CLERK-HUMBOLDT COUNTY

Scale 1 in. = 400 ft.

100 0 200 400 600 800 1000 1200 1400

OFFICE
STATE ENGINEER
1960 SEP 16 AM 11 02

FILED
Sept. 16, 1960
STATE ENGINEER'S OFFICE

MAP

TO ACCOMPANY APPLICATION TO APPROPRIATE WATER FOR IRRIGATION AND DOMESTIC USE BY DAVID P. MENTABERRY FROM UNDERGROUND

W. A. Wentz - State Water Right Surveyor Sept. 3, 1960

18724 No. 18724