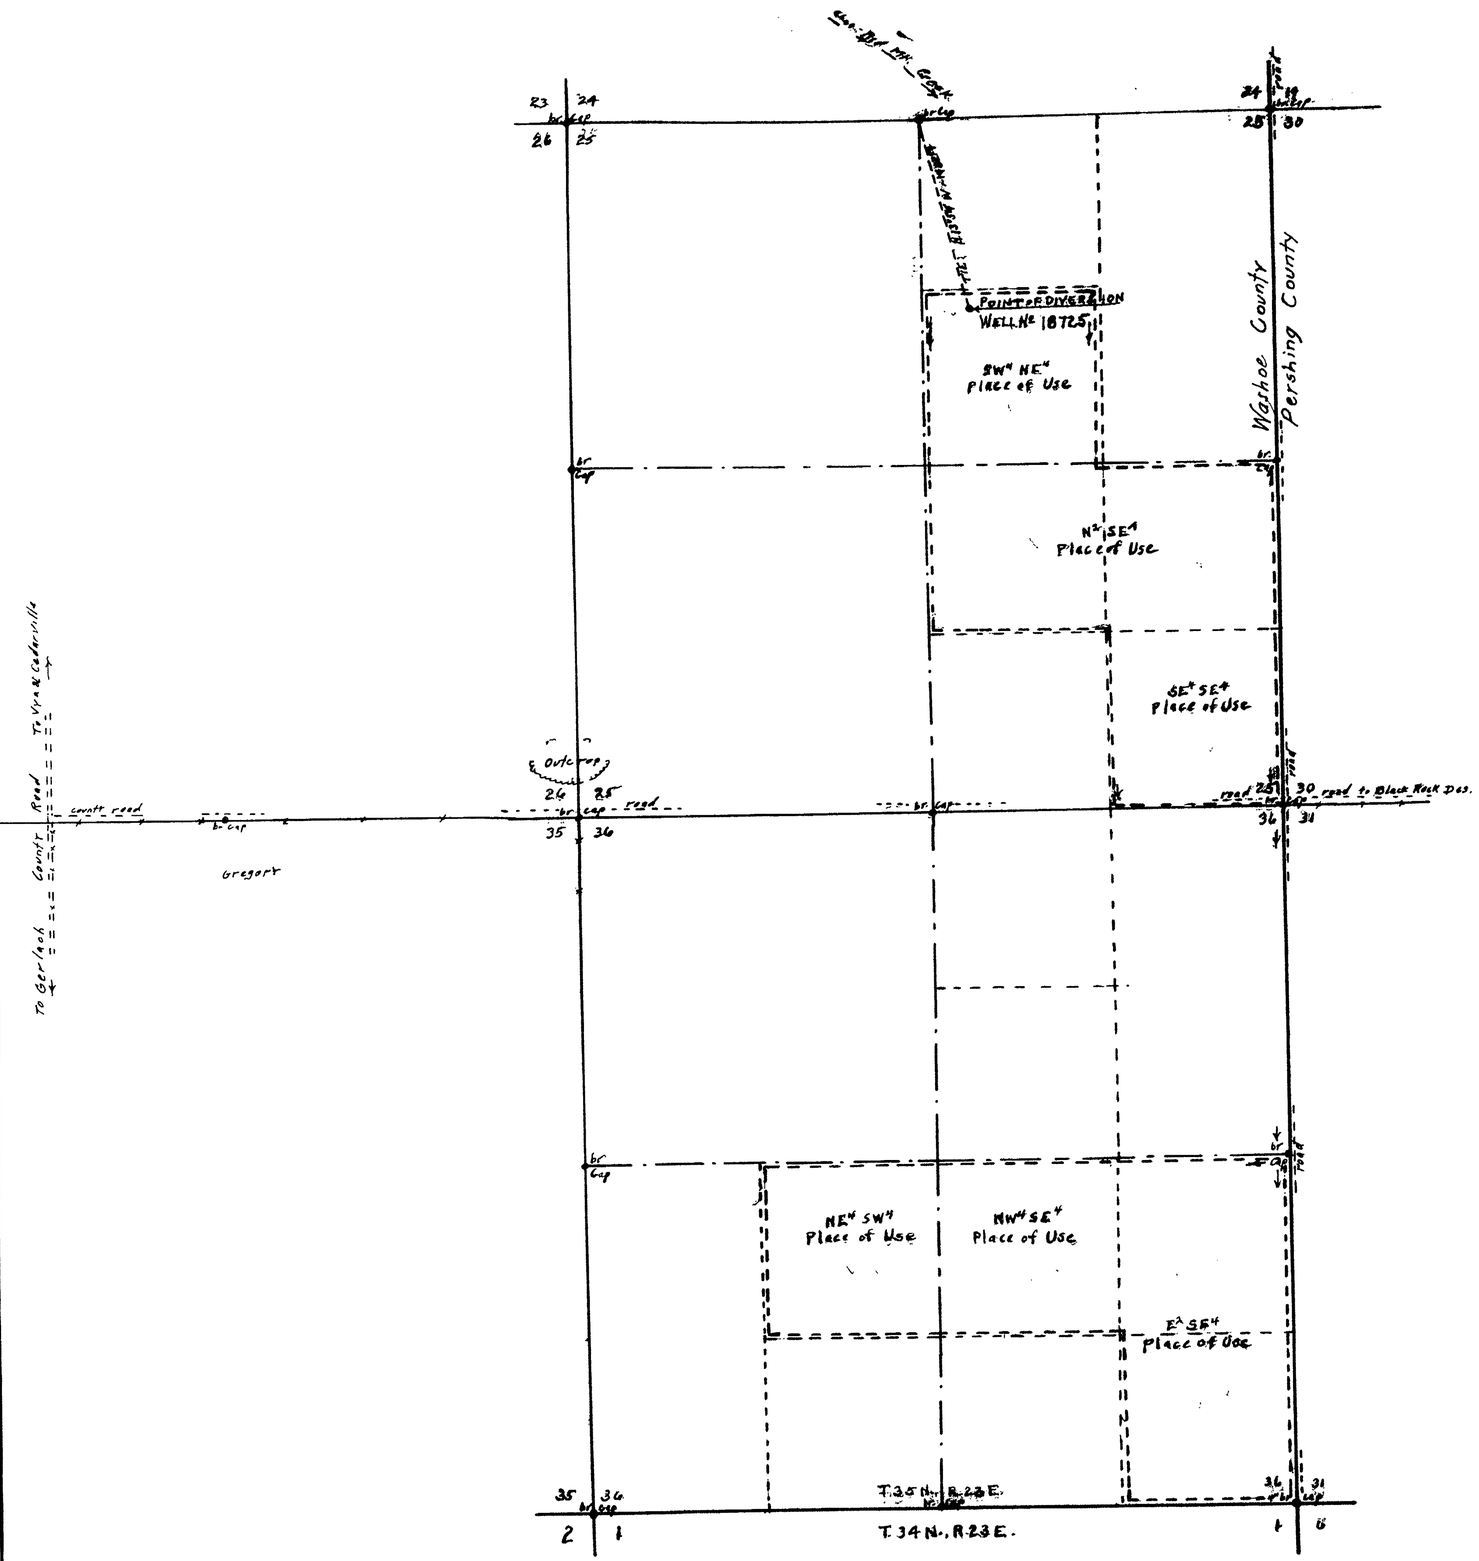

STATE of NEVADA }
COUNTY of ORMSBY } ss.

I, E.P. Osgood, being first duly sworn, depose and say, that this map, consisting of 1 sheet has been correctly drawn, to the designated scale from field notes of a survey made under my direction on July 23, 1960. That it truly and correctly represents the location and extent of the works used to divert water from underground sources in Washoe County, Nevada, by AARON G. HOOKS for irrigation and domestic purposes.

That the proposed point of diversion, the approximate location and size of the diverting channel or other conduit, the place and manner of use, and the locations and names of all other works or streams, which are crossed by or connected with the said works, are fully and correctly designated.

E. P. Osgood
State Water Right Surveyor

Subscribed and sworn to before me this 30th day of Aug 1960

C. E. Tacik

Notary Public in & for Ormsby County, Nevada

My Commission Expires July 6, 1961

SCALE: 1" = 600'

100 0 500 1000 2000 Ft

№ 18725 - April 15, 1960

MAP
TO ACCOMPANY APPLICATION TO APPROPRIATE
FOR IRRIGATION & DOMESTIC USE BY

AARON G. HOOKS

FROM UNDERGROUND WATER
Washoe County, Nevada
Aug. 1960 E.P. Osgood, State Water Right Surv.

FILED
Aug 30, 1960
STATE ENGINEER'S OFFICE

OFFICE
STATE ENGINEER
1960 AUG 30 AM 11 06

18725