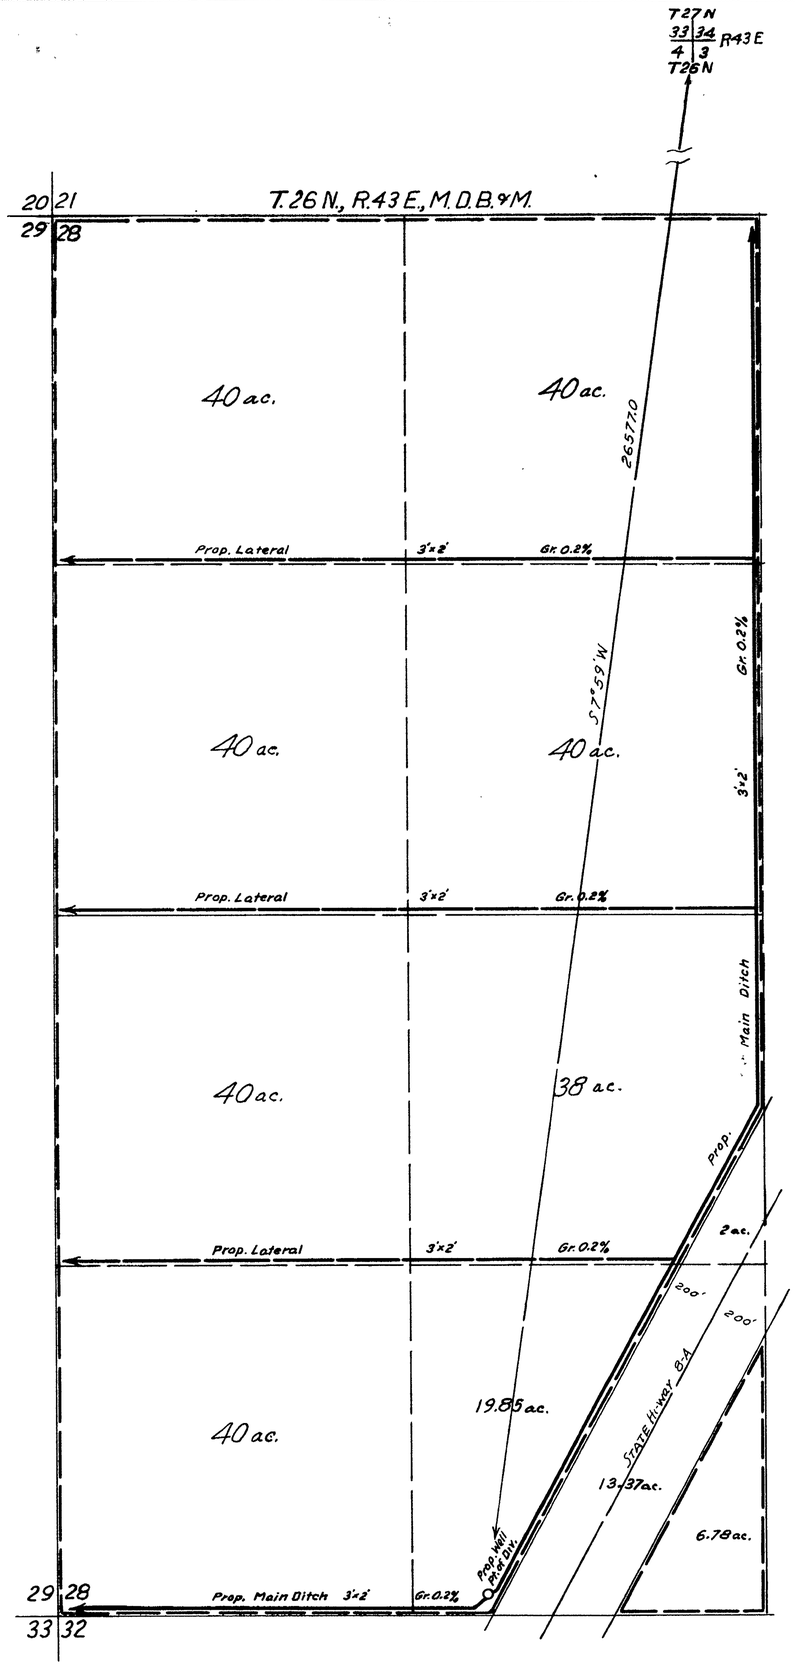

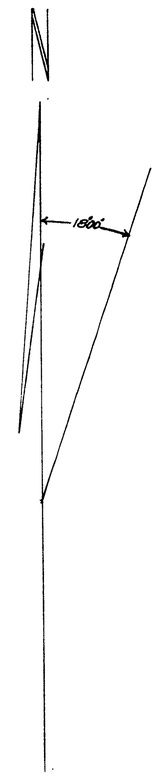

STATE OF NEVADA }
COUNTY OF HUMBOLDT } SS

I, W. A. Wentz, being first duly sworn, depose and say that this map consisting of one sheet, has been correctly drawn to the designated scale from field notes of a survey made by me on the 4th day of November, 1957; that it truly and correctly represents the proposed location and extent of the works used to divert water from underground, in Lander County, by Vera L. Jones, for irrigation and domestic purposes. That the proposed point of diversion, the approximately location and size of the diverting channel, all reservoirs or basins, the location and names of all other works which will cross or connect with the proposed works, and the boundary of all lands, showing by 40-acre subdivisions the areas proposed to be irrigated, are fully and correctly designated thereon.

W. A. Wentz
STATE WATER RIGHT SURVEYOR

Subscribed and sworn to before me this 20th day of May, 1960

Grace W. Bell
COUNTY CLERK - HUMBOLDT COUNTY

Scale 1 in. = 300 ft.

100 50 0 200 400 600 800 1000

FILED
May 27, 1960
STATE ENGINEER'S OFFICE

MAP

TO ACCOMPANY APPLICATION TO APPROPRIATE WATER FOR IRRIGATION AND DOMESTIC PURPOSES BY VERA L. JONES FROM UNDERGROUND

W. A. Wentz - Civil Engineer

May 20, 1960

Application No. 18738 **18738**