SECTION	SUBDIVISION	TOWN-SHIP	RANGE	CULTIVATED ACREAGE	DESCRIPTION OF CULTURE	DATE OF FIRST CULTURE
1	LOT 1 OF NE 1/4	12N.	25E.	40	CROPLAND	
"	LOT 2 OF "	"	"	40	"	

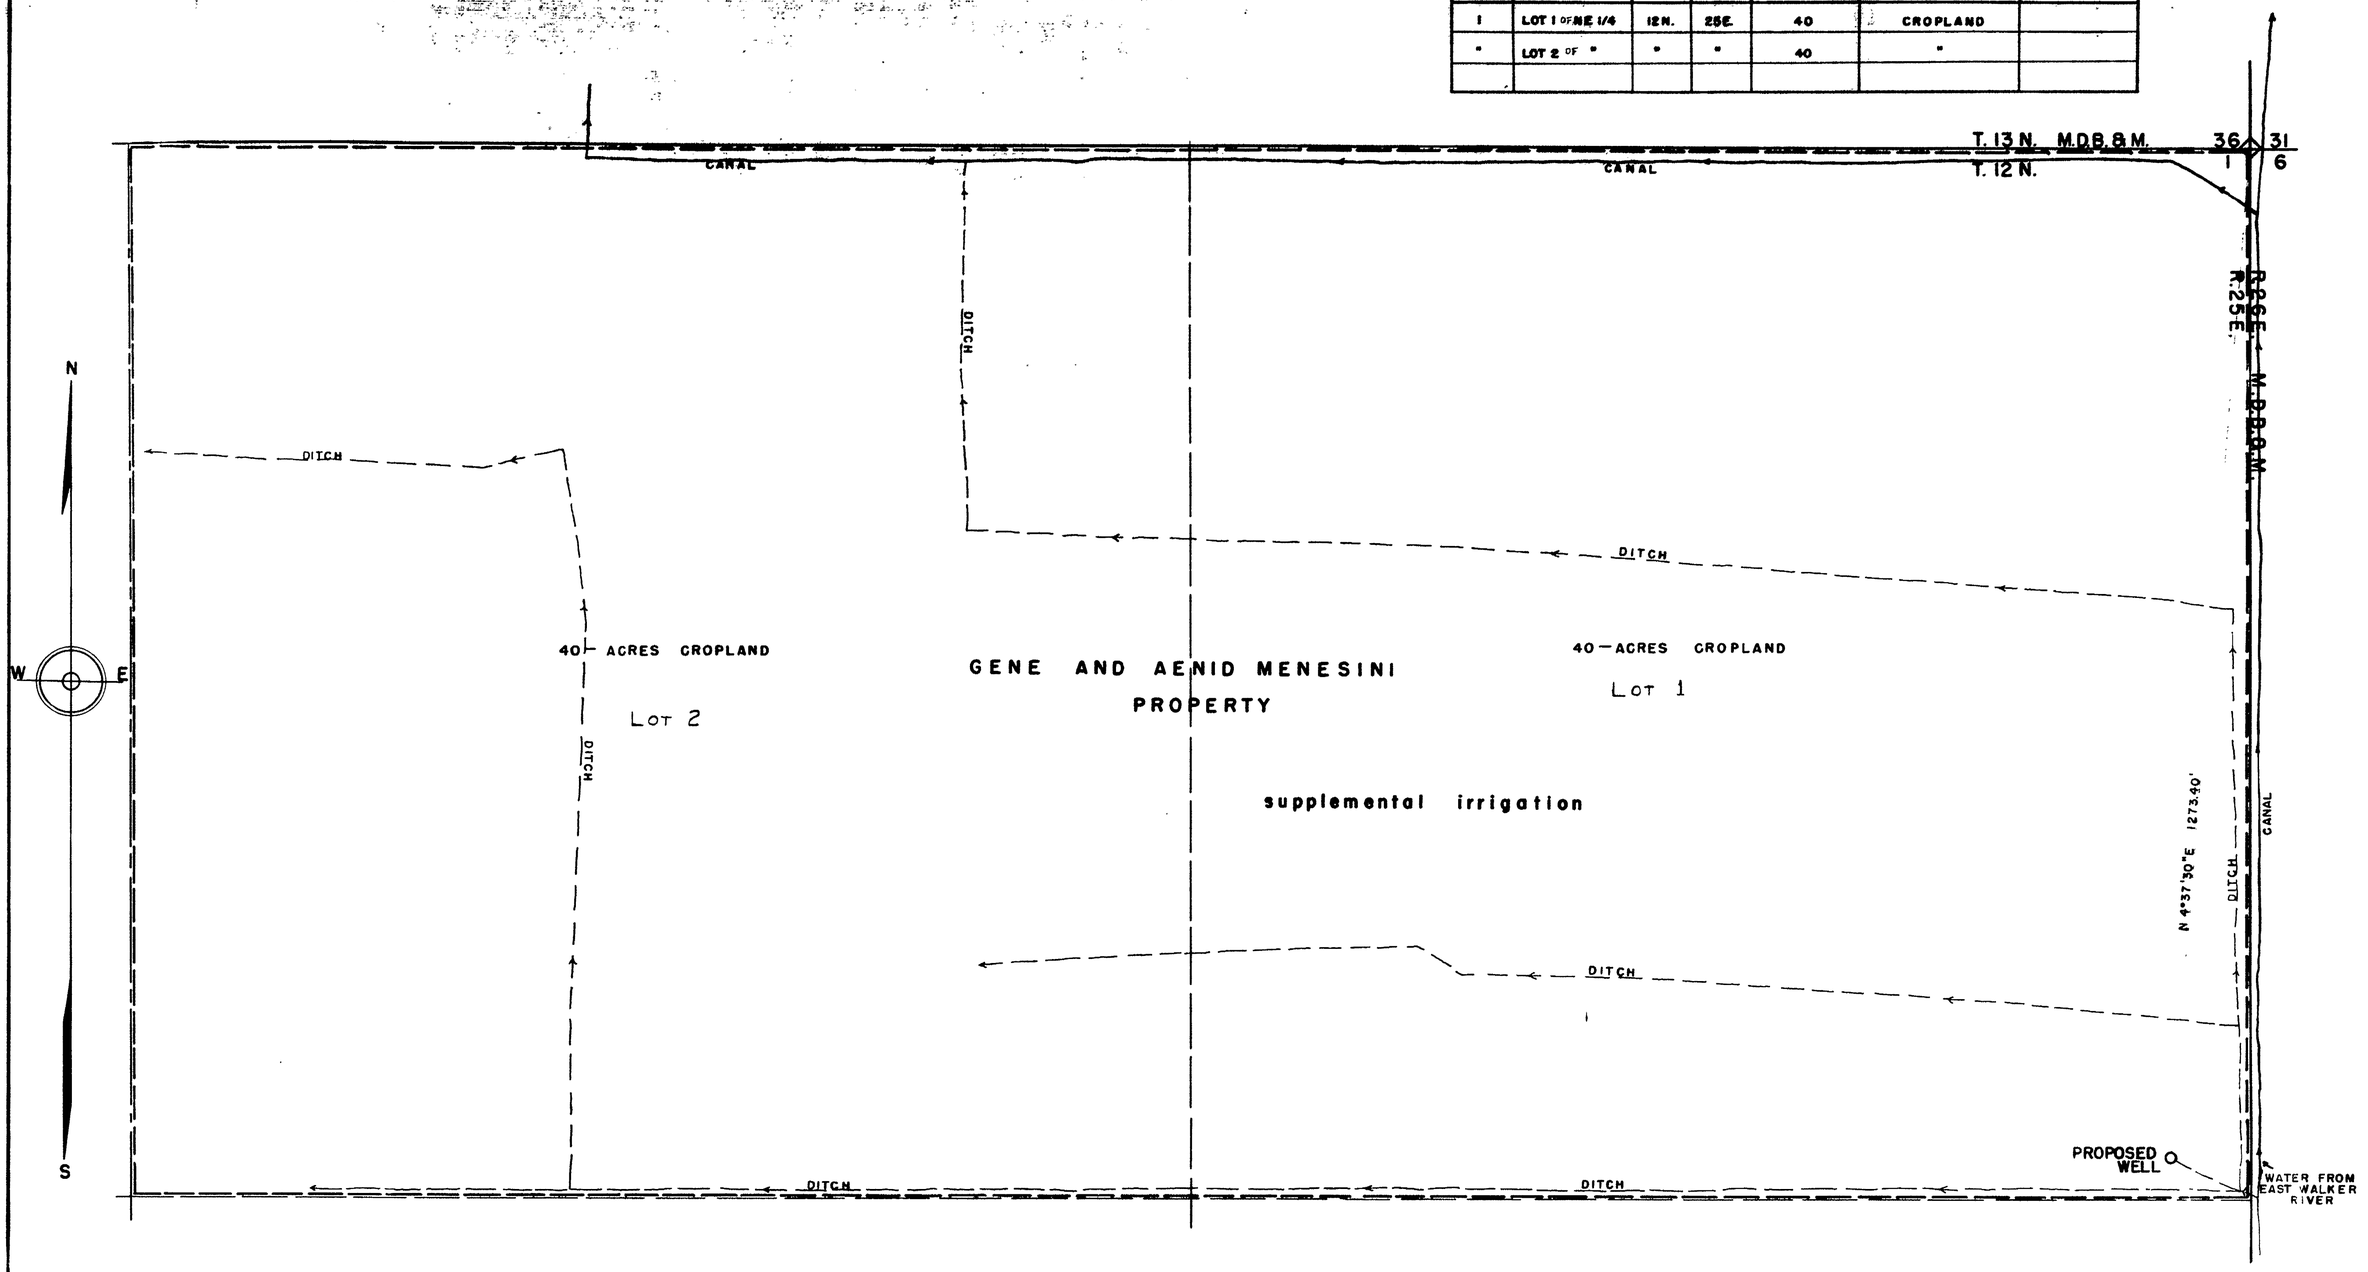

STATE OF NEVADA }
COUNTY OF ORMSBY } ss

I, Walter G. Reid, being first duly sworn, depose and say that this map, consisting of one sheet, has been correctly drawn to the designated scale from field notes of a survey made by me, on April 14th, 1960; that it truly and correctly represents the proposed location and extent of the works used to divert water from an underground source in Lyon County, by Gene and Aenid Menesini, for irrigation purposes. That the proposed point of diversion, the approximate location and size of the diverting channel, all reservoirs or basins, the location and names of all other works which will cross or connect with the proposed works, and the boundary of all lands, showing by 40-acre subdivisions the areas proposed to be irrigated, are fully and correctly designated thereon.

Walter G. Reid
(State Water Rights Surveyor)

Subscribed and sworn to before me this 28th day of April, 1960.
Notary Public in and for ORMSBY County, Nevada. Mr. Hilda Sherwood
My Commission Expires July 1, 1961

SCALE—1" = 100'

0 25 50 100 200 300 400 500

FILED
Apr. 28, 1960
STATE ENGINEER'S OFFICE

MAP
TO ACCOMPANY APPLICATION
TO APPROPRIATE WATER
FOR IRRIGATION BY
GENE AND AENID MENESINI
FROM UNDERGROUND SOURCE

5696 ISSUED March 17, 1964

18767