T. 16 S., R. 48 E., M.D.B.&M.

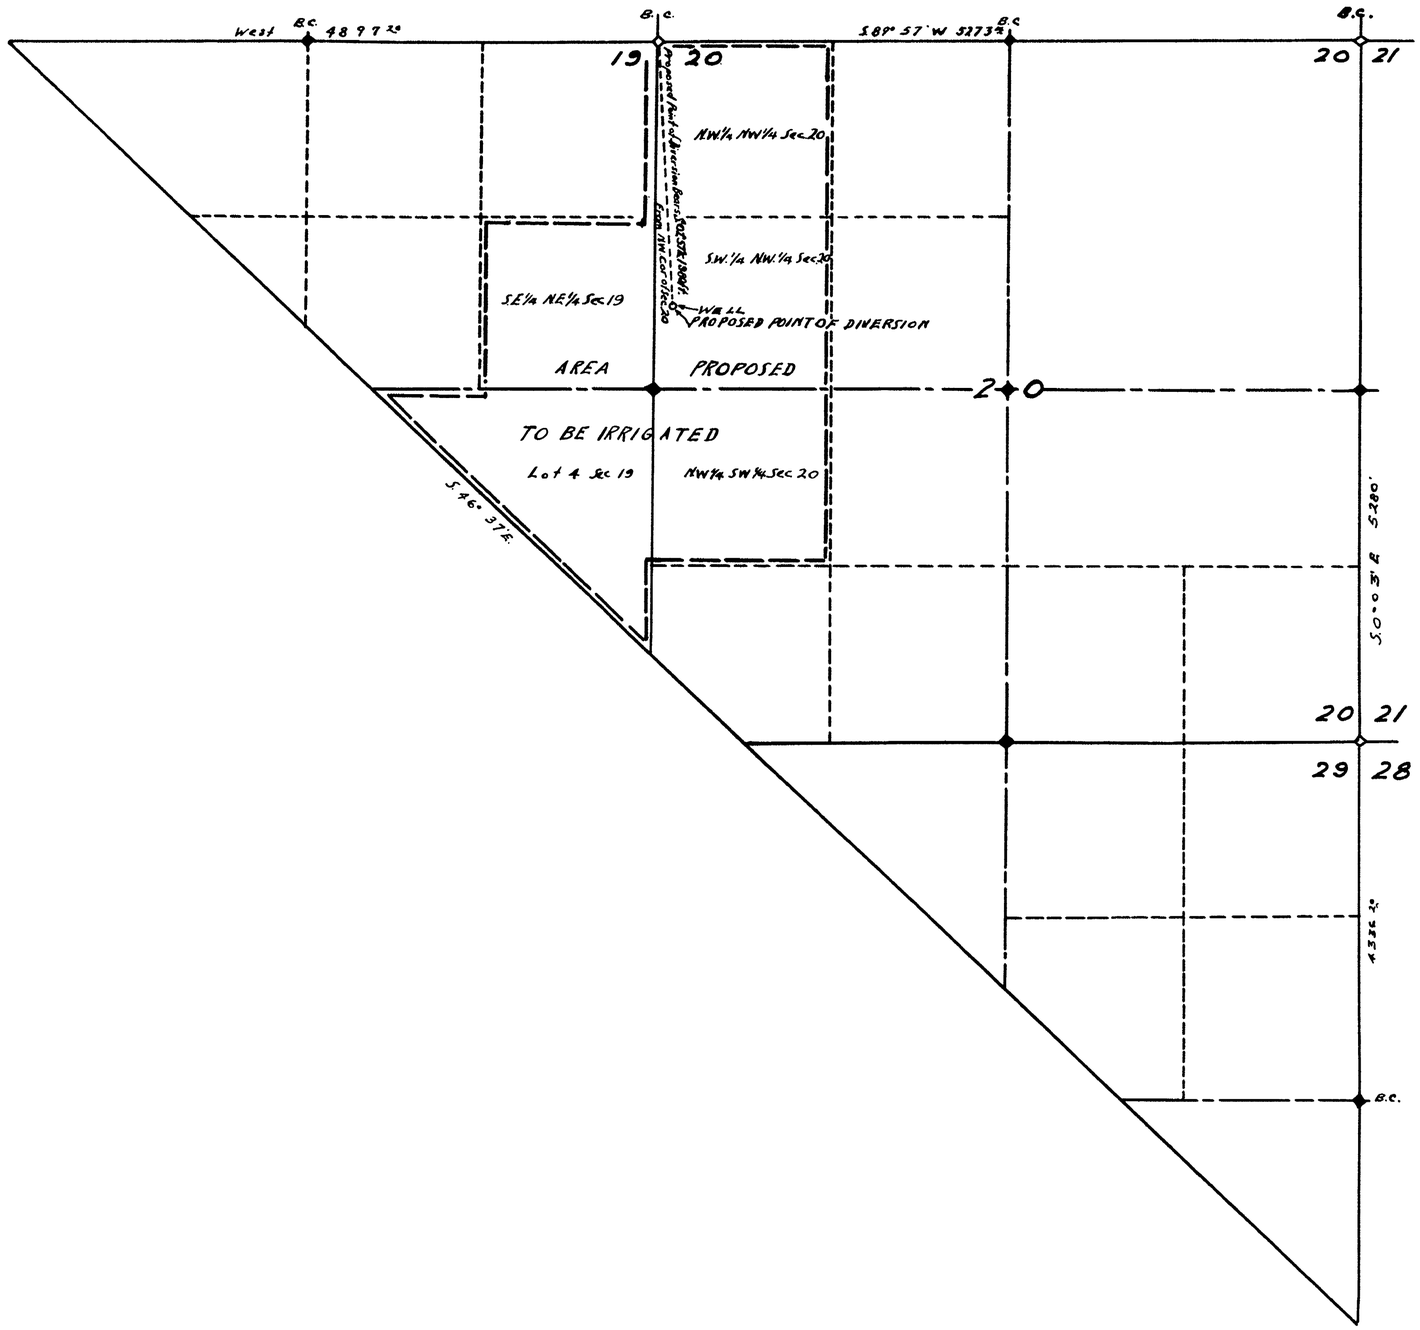

STATE OF NEVADA
COUNTY OF CLARK } S.S.

I, L.A. Harris, being first duly sworn, depose and say that this map, consisting of one sheet, has been correctly drawn to the designated scale from field notes of a survey made under my supervision between the 1 day of May and the 6th day of May, 1960; that it truly and correctly represents the proposed location and extent of the works used to divert water from underground basin in Nye County by Sarah Downey for irrigation and domestic purposes. That the proposed point of diversion, the approximate location and size of the diverting channel, all reservoirs or basins, the location and names of all other works which will cross or connect with the proposed works, and the boundary of all lands, showing by 40 acre subdivisions the areas proposed to be irrigated, are fully and correctly designated thereon.

L. A. Harris
STATE WATER RIGHT SURVEYOR

Subscribed and sworn to before me this 29th day of June, 1960

Carol J. Berry
NOTARY PUBLIC IN AND FOR
CLARK COUNTY, NEVADA

SCALE: 1 IN. = 600 FT.

0 200 400 600 800 1000 1200 1400 1600 2000 ft.

OFFICE
STATE ENGINEER
1960 JUL 1 AM 11 00

FILED
July 1, 1960
STATE ENGINEER'S OFFICE

N

MAP TO ACCOMPANY
APPLICATION
TO APPROPRIATE WATER
FOR
IRRIGATION AND DOMESTIC
BY
SARAH DOWNEY
FROM
UNDERGROUND BASIN

18772