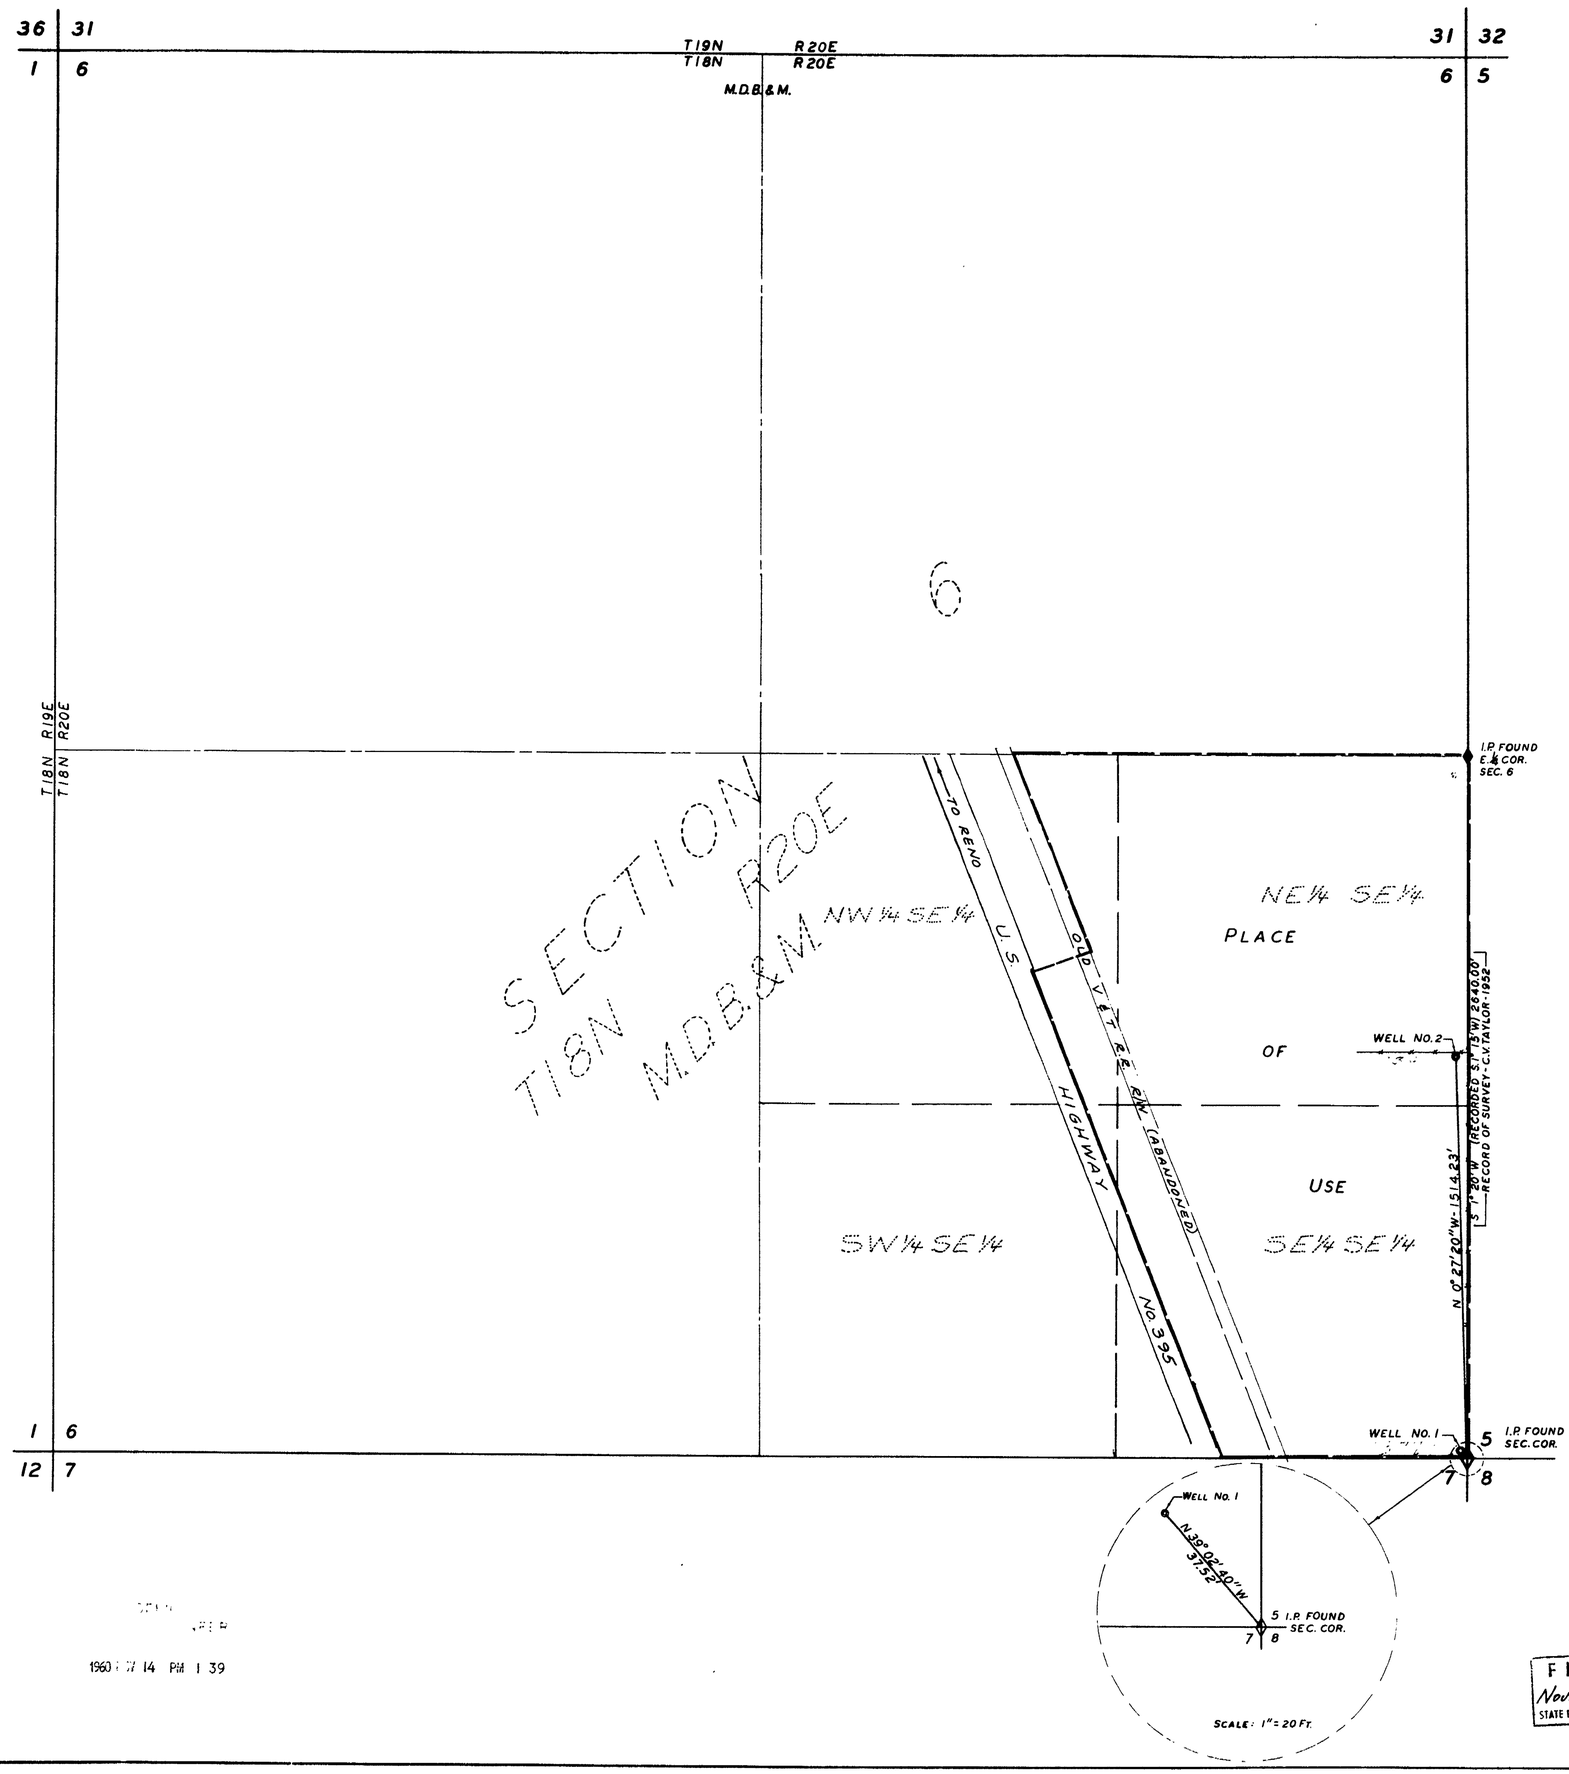

BASIS OF BEARINGS - EAST LINE OF SEC. 6 T18N R20E M.D.B.&M.
I.E. S. 1° 20' W, RECORD OF SURVEY BY
C.V. TAYLOR 1952 NO. 211880.

STATE OF NEVADA
COUNTY OF WASHOE ss

I, EUGENE C. SPROUT, being first duly sworn depose and say that this map, consisting of one sheet, has been correctly drawn to the designated scale from field notes of a survey made by me between the 29th day of October and the 10th day of November 1960, that it truly and correctly represents the proposed location and extent of the works used to divert water from an underground source in WASHOE COUNTY, by S. GEORGE BAKER for Commercial and Domestic purposes. That the proposed point of diversion, the location and names of all other works which will cross or connect with the proposed works, and the boundary of all lands, showing by 40 acre subdivisions the areas proposed to be served, are fully and correctly designated thereon.

EUGENE C. SPROUT
STATE WATER RIGHT SURVEYOR NO. 257

subscribed and sworn to before me this 14th day of November 1960.

NOTARY PUBLIC
IN AND FOR SAID COUNTY AND STATE

My Commission expires September 28, 1964

600' 500 300 100 0 50 100 200 400 600 800
SCALE 1" = 300'

FILED
Nov. 14, 1960
STATE ENGINEER'S OFFICE

1960 NOV 14 PM 1 39

MAP
TO ACCOMPANY APPLICATION TO APPROPRIATE WATER FROM AN UNDERGROUND SOURCE

BY S. GEORGE BAKER FOR COMMERCIAL AND DOMESTIC USE
PORTION SE¼ SEC. 6 T18N R20E M.D.B.&M.
WASHOE COUNTY NEVADA

SPROUT ENGINEERS INC.
1715 "B" ST.
SPARKS, NEVADA

NOVEMBER 10, 1960
JOB 4201-A-60

19347 18779