STATE OF NEVADA } S.S.
COUNTY OF WASHOE

I, Claude E. Hunter, being first duly sworn, depose and say that this map, consisting of one sheet has been correctly drawn to the designated scale from field notes of a survey made under my supervision and direction between the 15th. day of April and the 1st. day of May, 1960; that it truly and correctly represents the location and extent of the works used to divert water from Cottonwood Creek, in Washoe County, by Mrs. M.E. Heller, for irrigation purposes. That the point of diversion, the approximate location and size of the diverting channel, all reservoirs or basins, the location and names of all other works which will cross or connect with the works, and the boundary of all lands, showing by 40 acre subdivisions the areas to be irrigated, are fully and correctly designated thereon.

Claude E. Hunter
State Water Right Surveyor

Subscribed and sworn to before me this 9th day of May, 1960.

Martha M. Neale
Notary Public in and for Washoe County, Nev.

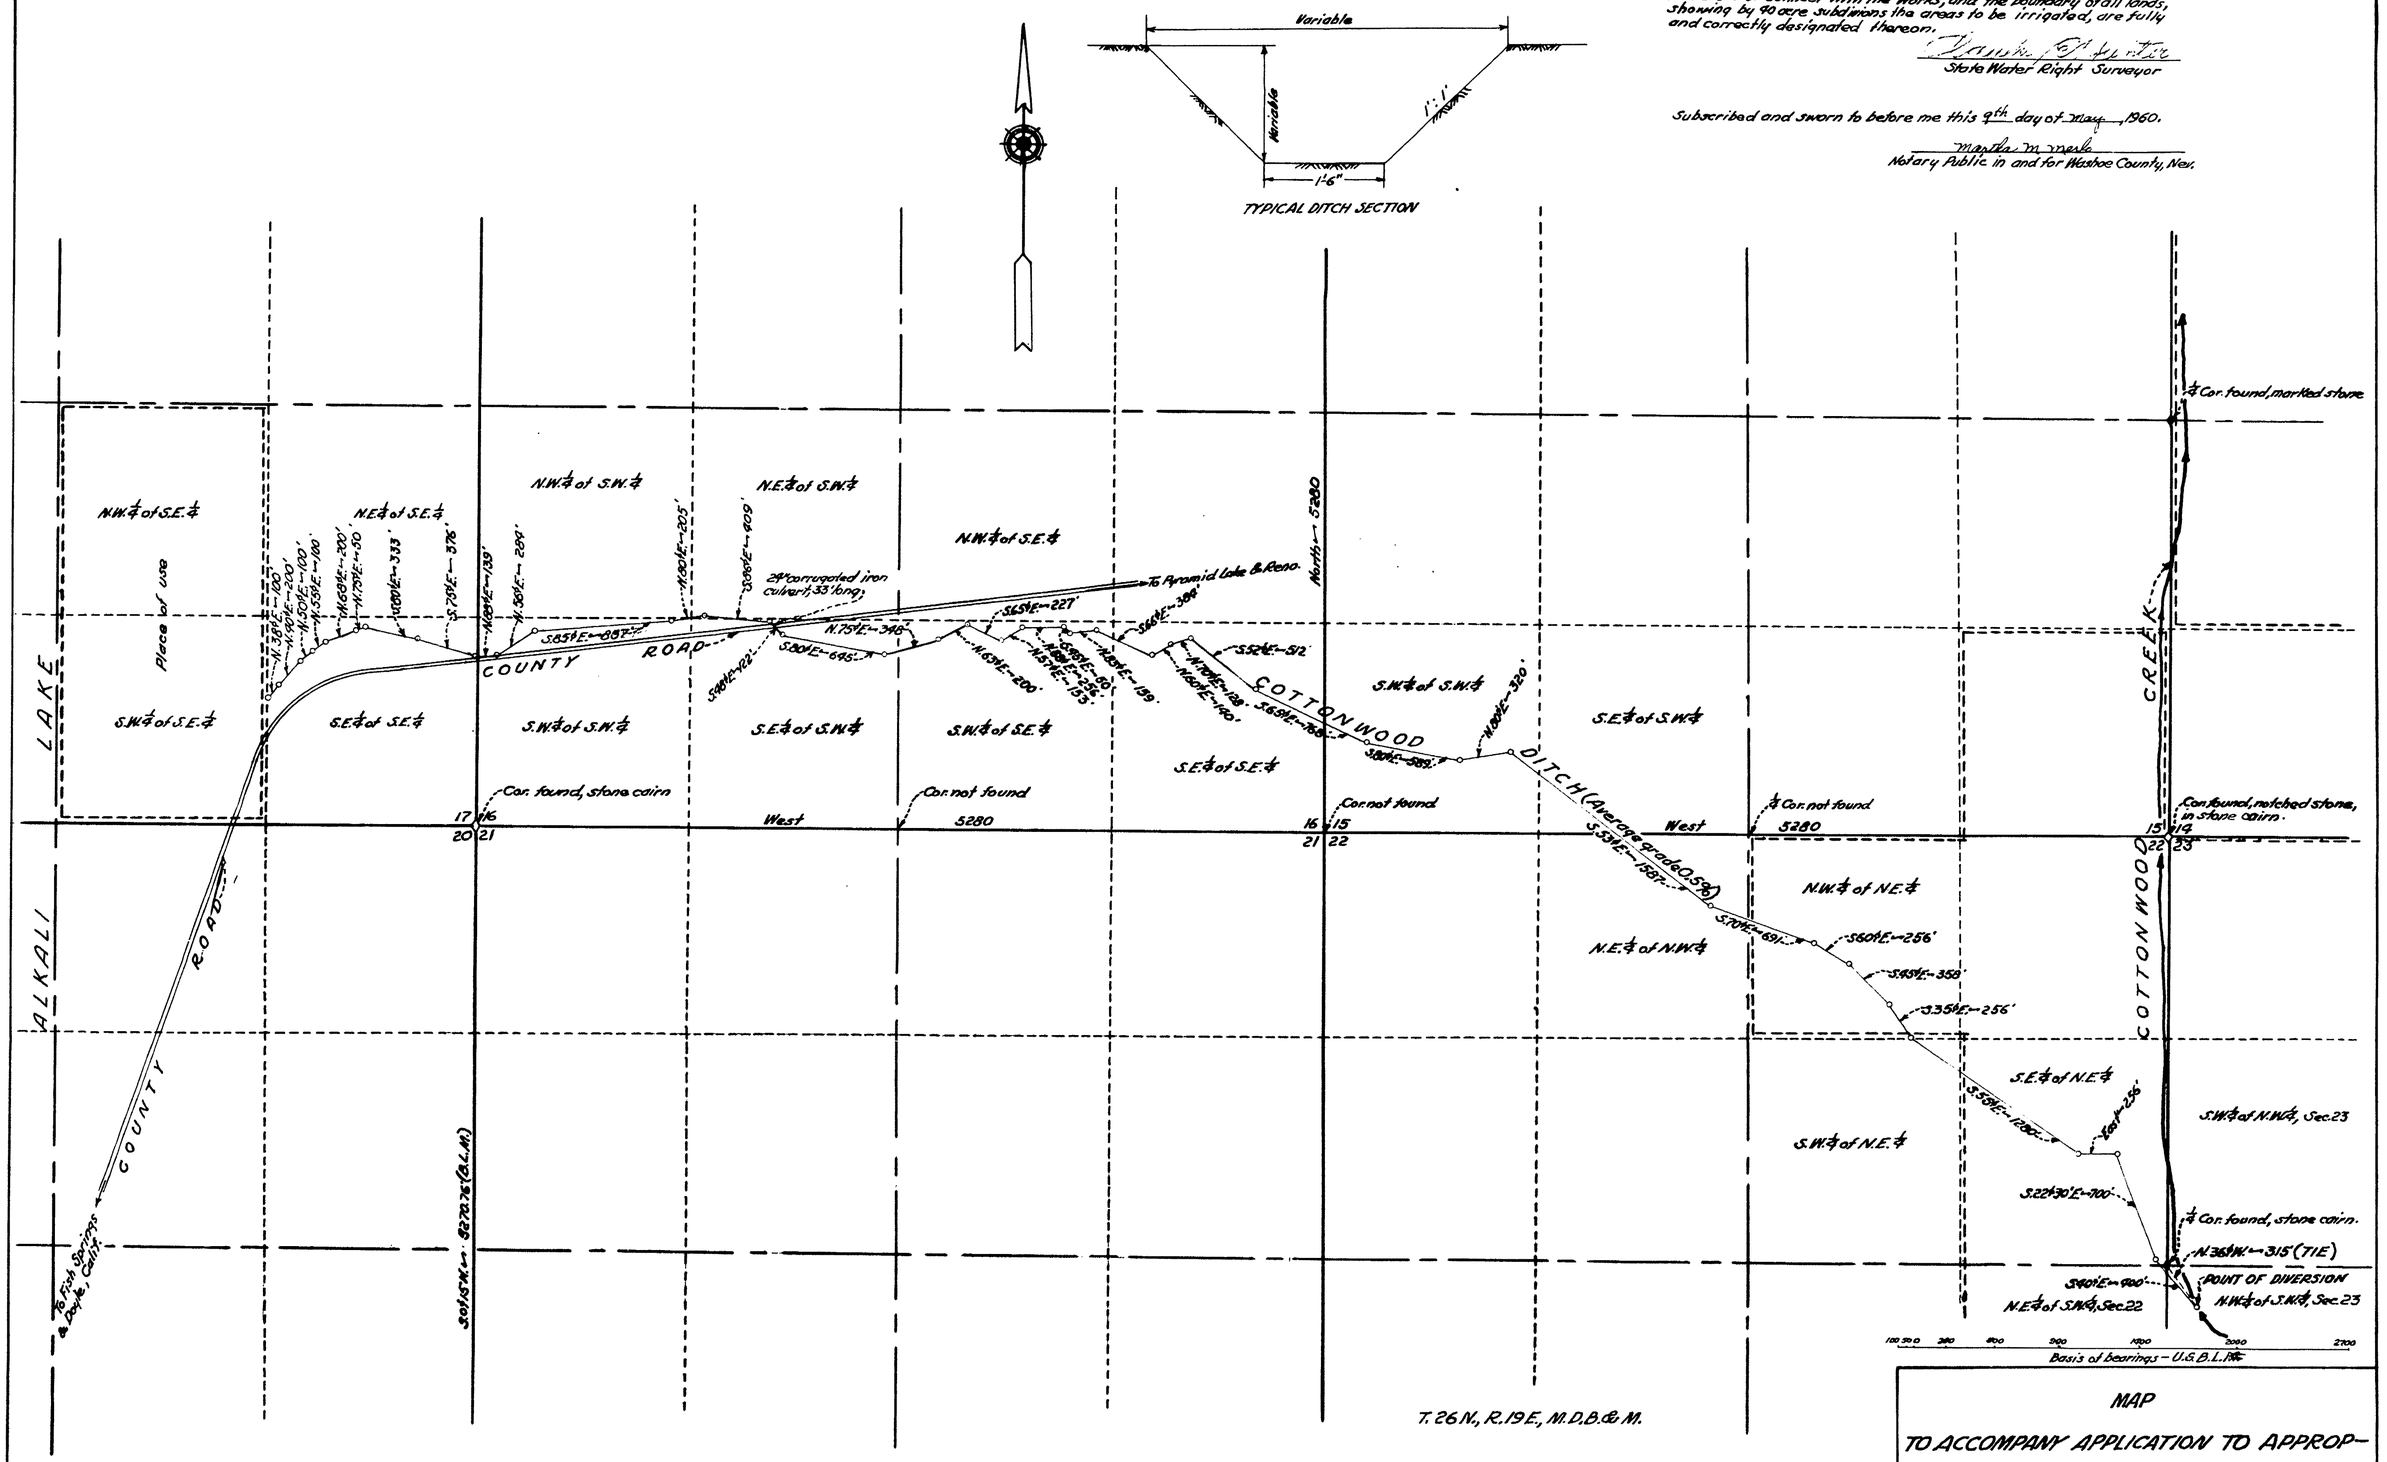

FILED
May 19, 1960
STATE ENGINEER'S OFFICE

MAP
TO ACCOMPANY APPLICATION TO APPROPRIATE WATER FOR DOMESTIC AND IRRIGATION BY MRS. M.E. HELLER FROM COTTONWOOD CREEK.

18821