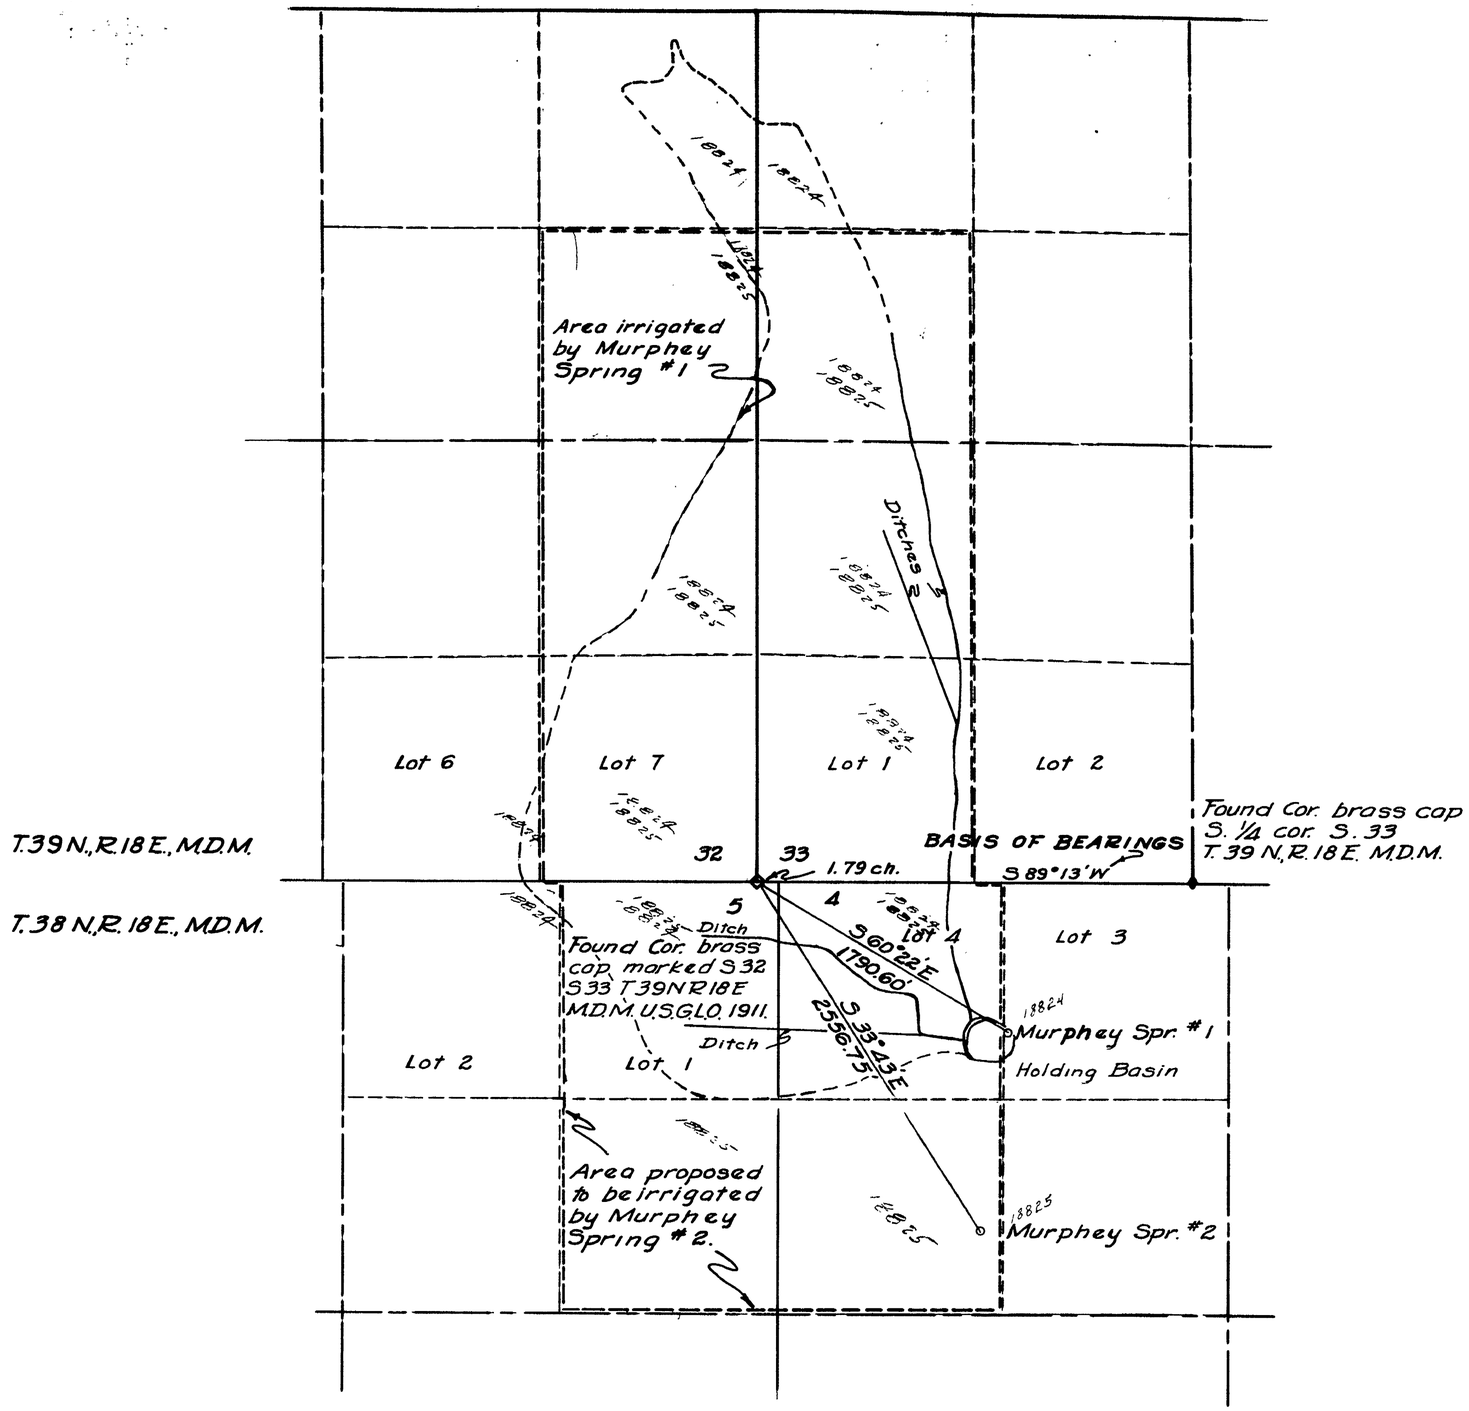

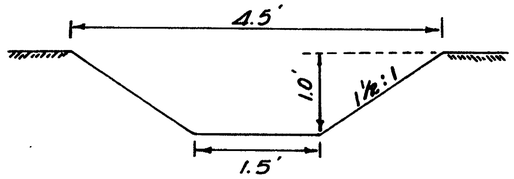

TYPICAL DITCH SECTION
1" = 10'

STATE OF CALIFORNIA
County of Modoc } S.S.

I, Robert W. Wickenden, being first duly sworn, depose and say that this map consisting of one sheet has been correctly drawn to the designated scale from field notes of a survey made by me on May 2nd. 1960, that it truly and correctly represents the proposed location and extent of the works used to divert water from Murphey Springs #1 & #2 Washoe County by Etta M. Harris Langston for irrigation purposes. That the proposed point of diversion, the approximate location and size of the diverting channel, all reservoirs or basins, the location and names of all other works which will cross or connect with the proposed works, and the boundary of all lands, showing by 40 acre subdivisions the areas proposed to be irrigated, are fully and correctly designated thereon.

Robert W. Wickenden
State Water Right Surveyor.

Subscribed and sworn to before me this 5th day of August 1960.

Minerva C. Hess

Notary Public in and for Modoc County, California

My Commission Expires August 26, 1962

0 500 1000 1500 2000

SCALE 1" = 500'

OFFICE
STATE ENGINEER
1960 AUG 9 AM 11 36

FILED
AUG 9, 1960
STATE ENGINEER'S OFFICE

MAP

TO ACCOMPANY APPLICATION TO APPROPRIATE WATER FOR IRRIGATION BY ETTA M. HARRIS LANGSTON FROM MURPHEY SPRING NO. 1 & MURPHEY SPRING NO. 2.

18825; 18824 ← File Under