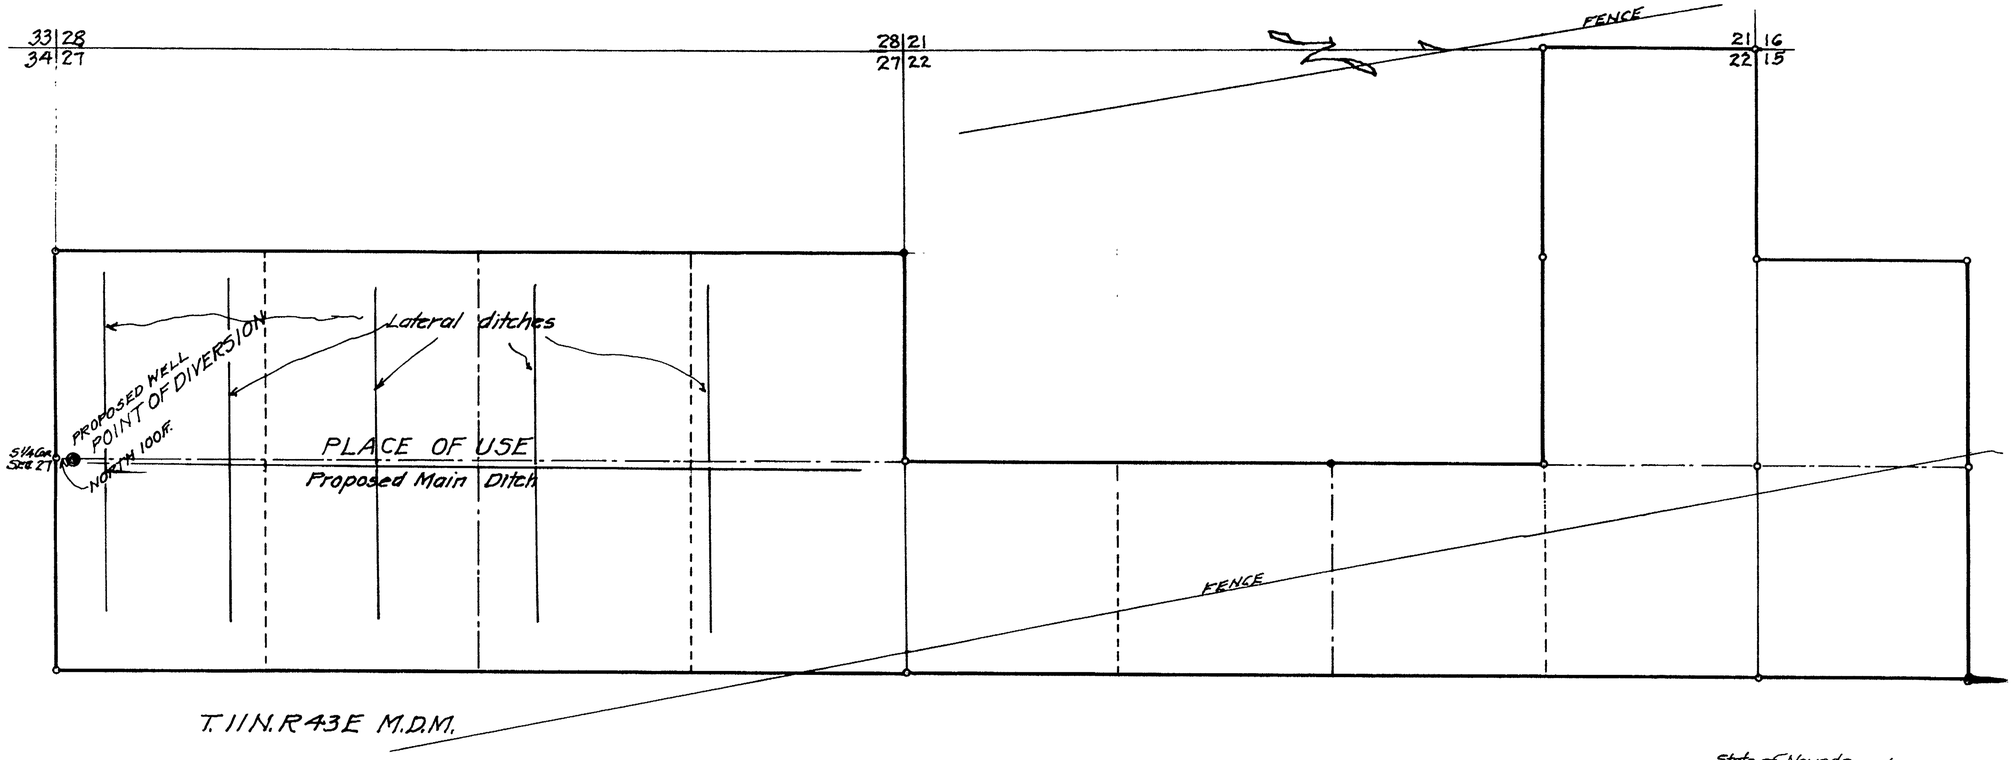

State of Nevada
County of Mineral } ss

I, L. B. Spencer, being duly sworn, depose and say that this map has been correctly drawn to the designated scale from the field notes of a survey made by me May 7th 1960, that it truly and correctly shows the location and extent of the proposed works used to divert the water from Underground Source in Nye County, by Mike Etcheberry for Irrigation purposes. That the proposed Point of Diversion, location and size of diversion ditch and laterals, area to be irrigated by 40 acre tracts, and all other works are fully and correctly shown hereon.

L. B. Spencer
State Water Right Surveyor

Subscribed and sworn to before me this 1 day of May, 1960

Notary Public in and for Mineral County, Nevada

SCALE IN FEET
0 500 1000 1500 2000 2500

FILED
May 12, 1960
STATE ENGINEER'S OFFICE

MAP

TO ACCOMPANY APPLICATION TO APPROPRIATE WATER FOR IRRIGATION PURPOSES
BY MIKE ETCHEBERRY
FROM UNDERGROUND SOURCE
IN NYE COUNTY, NEVADA.

SCALE 1" = 500 ft. SURVEYED MAY 7th 1960
BY L. B. SPENCER ST. WR. SURVEYOR

18839