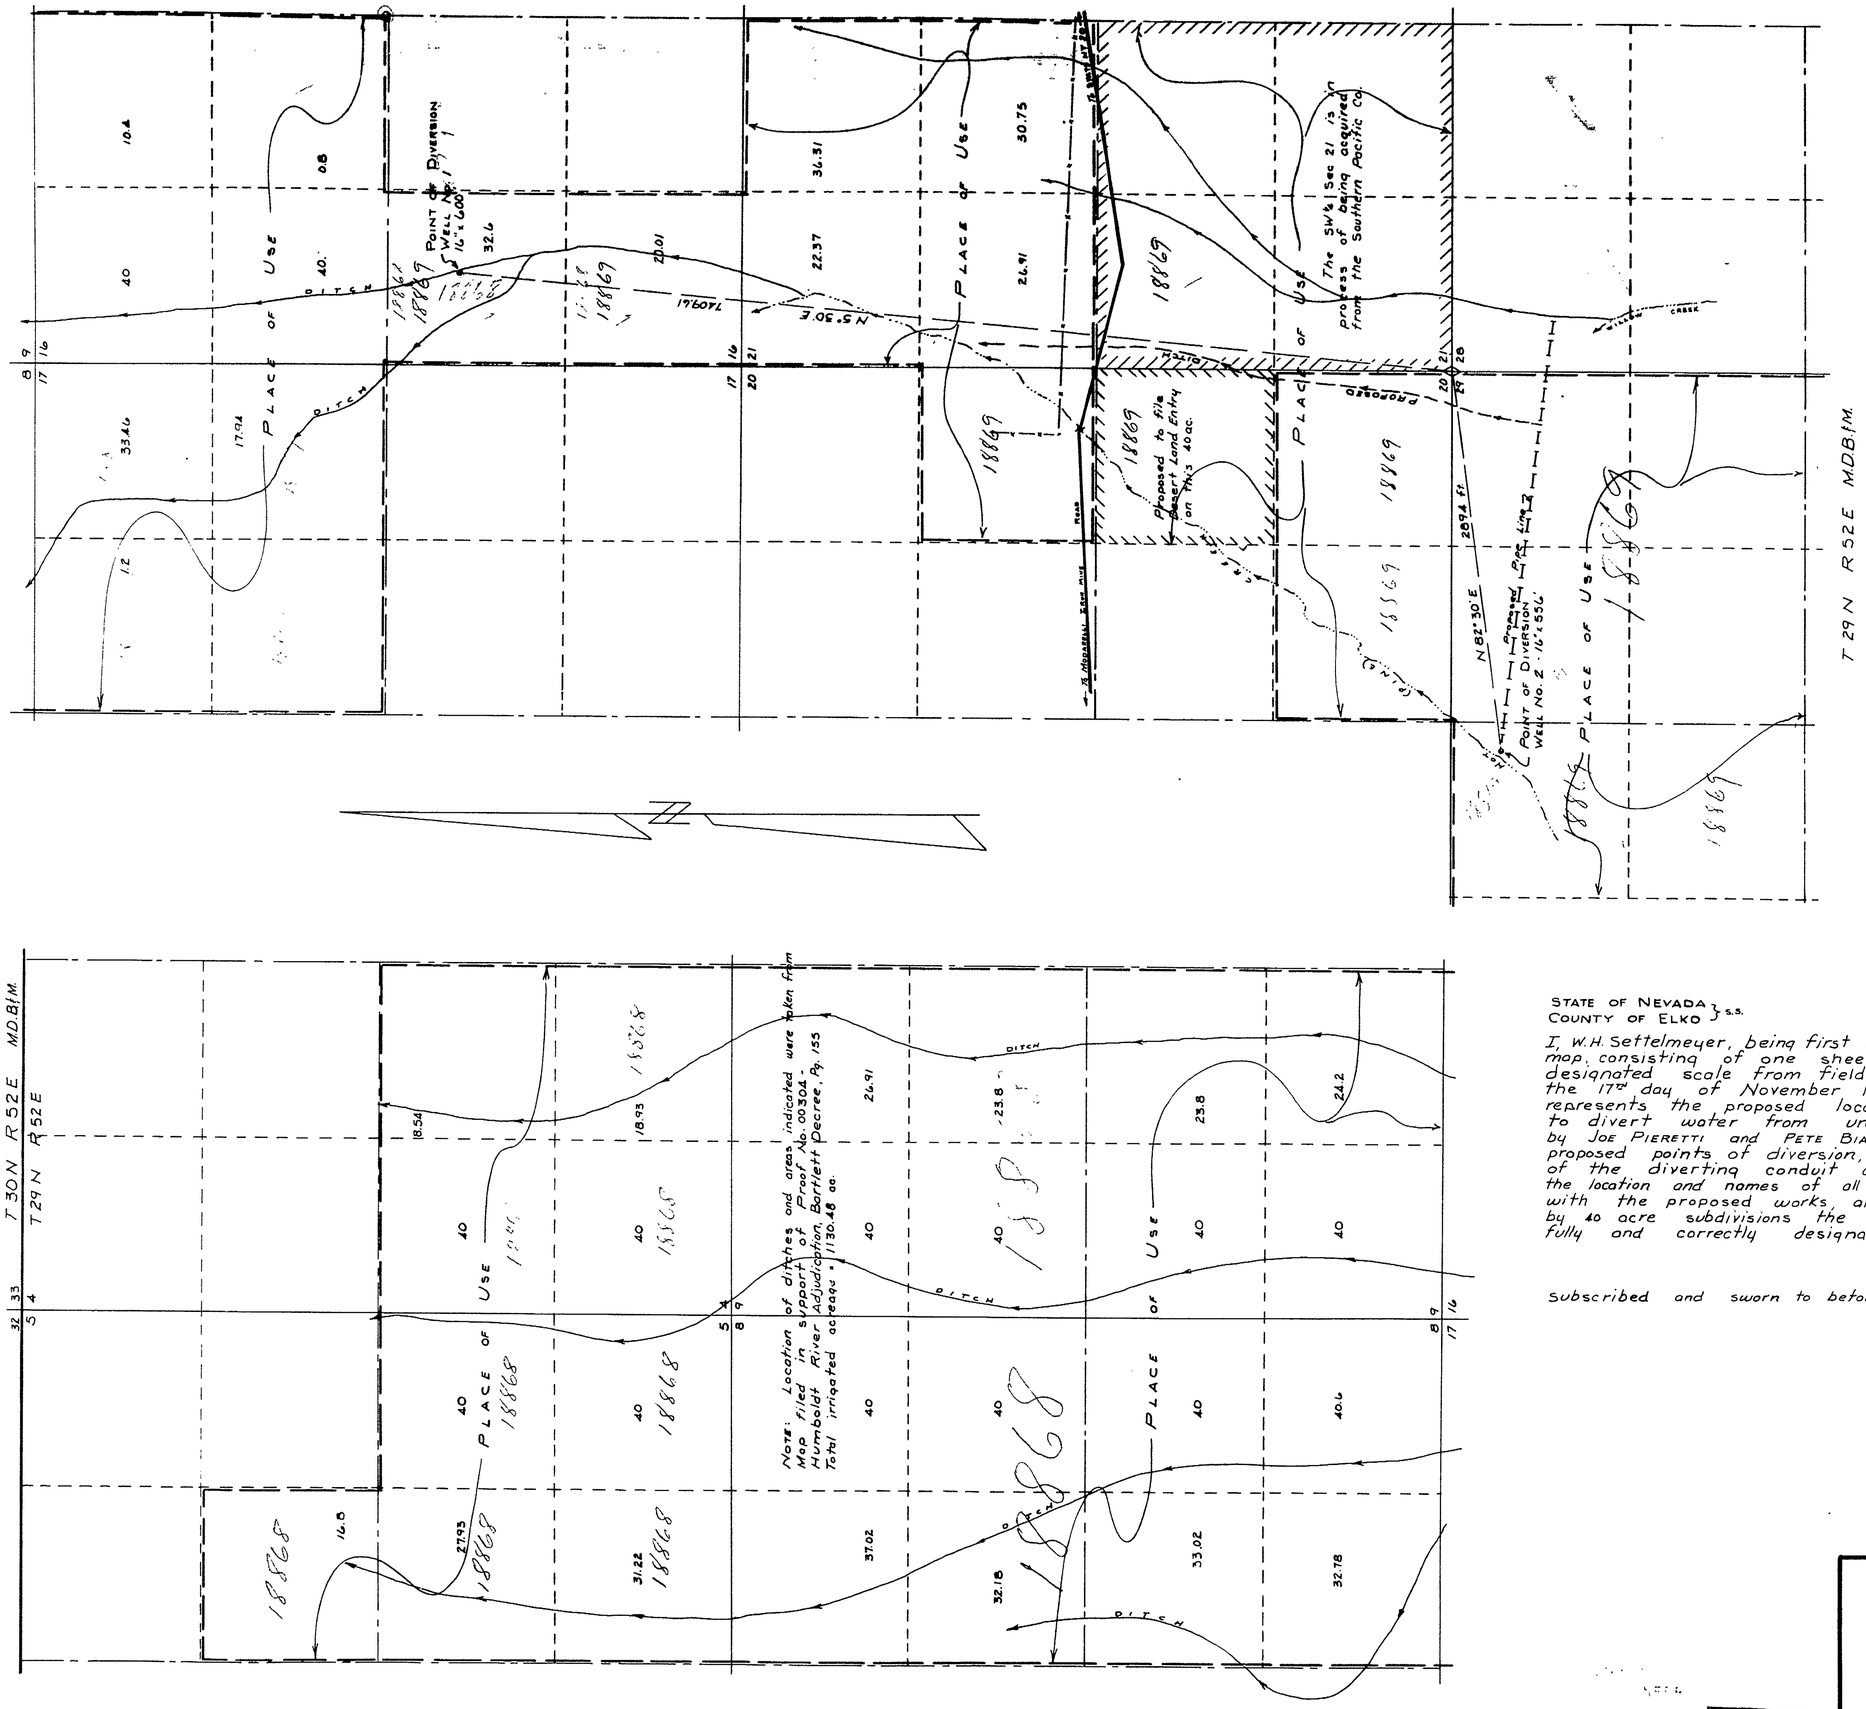

STATE OF NEVADA }
COUNTY OF ELKO } S.S.

I, W.H. Settelmeyer, being first duly sworn, depose and say that this map, consisting of one sheet, has been correctly drawn to the designated scale from field notes of a survey made by me on the 17th day of November 1960; that it truly and correctly represents the proposed location and extent of the works used to divert water from underground sources in Eureka County by Joe Pieretti and Pete Bianucci for irrigation purposes. That the proposed points of diversion, the approximate location and size of the diverting conduit and channel, all reservoirs or basins, the location and names of all other works which will cross or connect with the proposed works, and the boundary of all lands, showing by 40 acre subdivisions the areas proposed to be irrigated, are fully and correctly designated thereon

W.H. Settelmeyer
STATE WATER RIGHT SUPERVISOR

Subscribed and sworn to before me this 17th day of November 1960.

Frank Weirauch
NOTARY PUBLIC IN AND FOR ELKO COUNTY, NEVADA

0 200 500 1000 2000 3000
Scale 1" = 600'

1960 NOV 25 01 10 41

FILED
Nov. 25, 1960
STATE ENGINEER'S OFFICE

MAP
TO ACCOMPANY APPLICATION TO APPROPRIATE WATER FOR IRRIGATION BY JOE PIERETTI AND PETE BIANUCCI FROM AN UNDERGROUND SOURCE

18868 & 18869 18869 18868