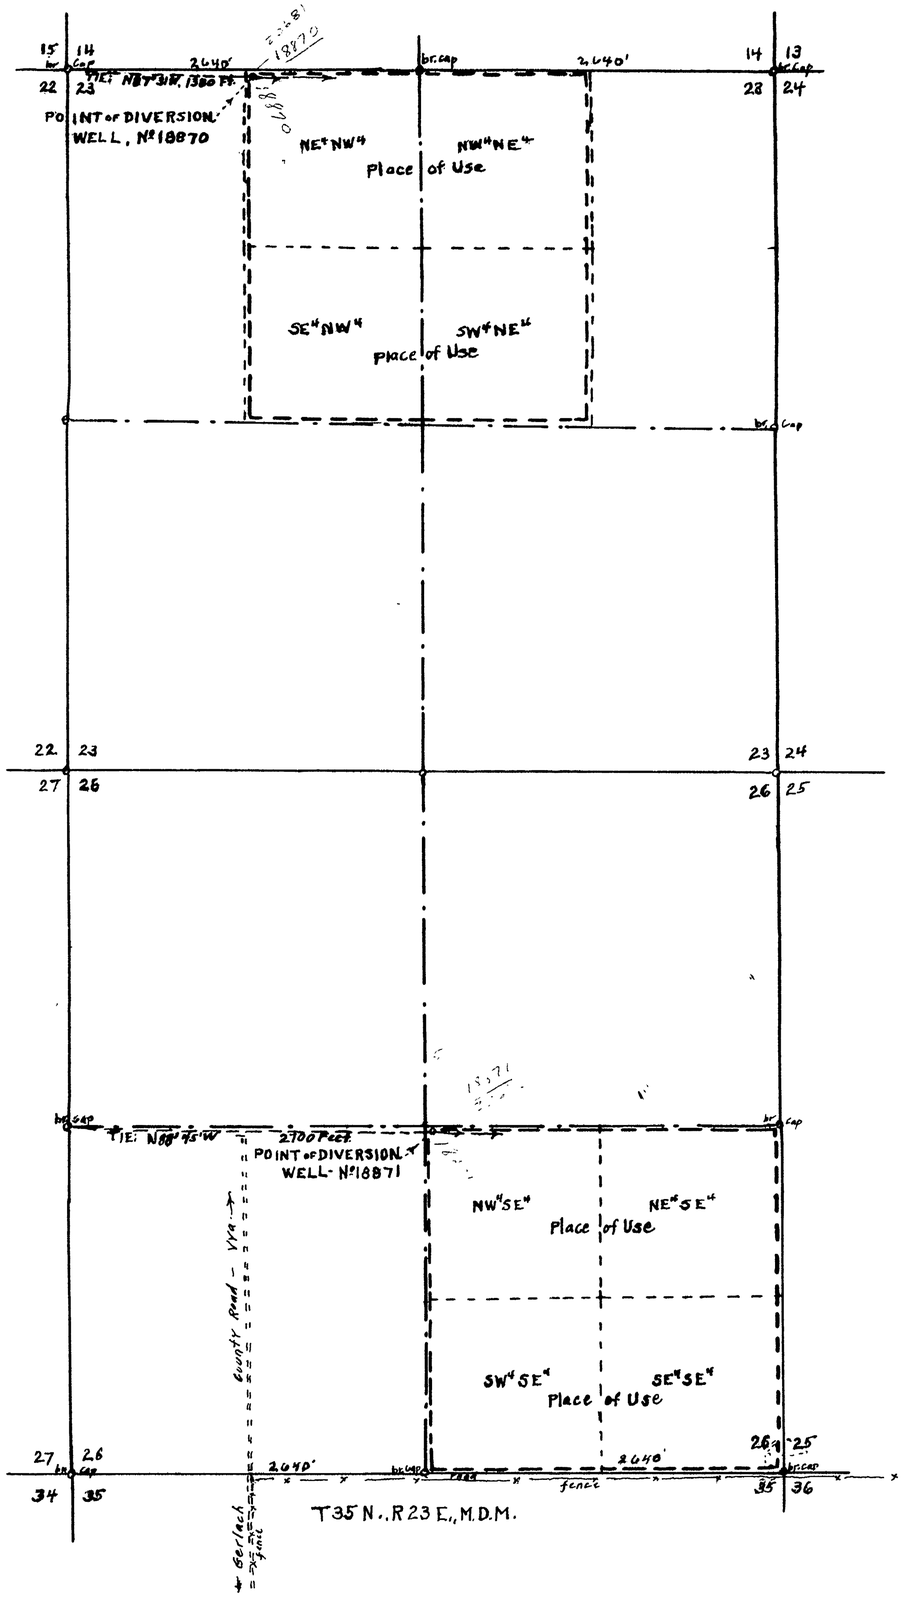

STATE OF NEVADA }
COUNTY OF ORMSBY } ss.

I, E.P. Osgood, being first duly sworn, depose and say that this map, consisting of 1 sheet has been correctly drawn to the designated scale from field notes of a survey made by me on the 23rd day of July, 1960. That it truly and correctly represents the location and extent of the works used to divert water from underground sources in Washoe County, Nevada, by GERALD K. NAMITZ for irrigation and domestic use.

That the proposed points of diversion, the approximate location and size of the diverting channel or other conduit, the place and manner of use, and the location and names of all other works or streams, which are crossed by or connected with the said works, are fully and correctly designated.

E. P. Osgood
State Water Right Surveyor.

Subscribed and sworn to before me this 4th day of Nov. 1960.

November
Mrs. Hilda Stewart
Notary Public in & for Ormsby County, Nevada.
My Commission Expires July 5, [illegible]

SCALE: 1" = 600'

100 0 500 1000 2000 Feet

Nº 18870 & 18871 — May 24, 1960

MAP TO ACCOMPANY APPLICATION TO APPROPRIATE WATER FOR IRRIGATION & DOMESTIC USE BY

GERALD K. NAMITZ

From Underground Sources
Washoe County, Nevada
November 1960 E.P. Osgood, St. Wat. Rt. Sur.

OFFICE ENGINEER
1960 NOV 18 PM 3 51

FILED
Nov. 18, 1960
STATE ENGINEER'S OFFICE

20682 - 20681 - 18871 - 18870 File under