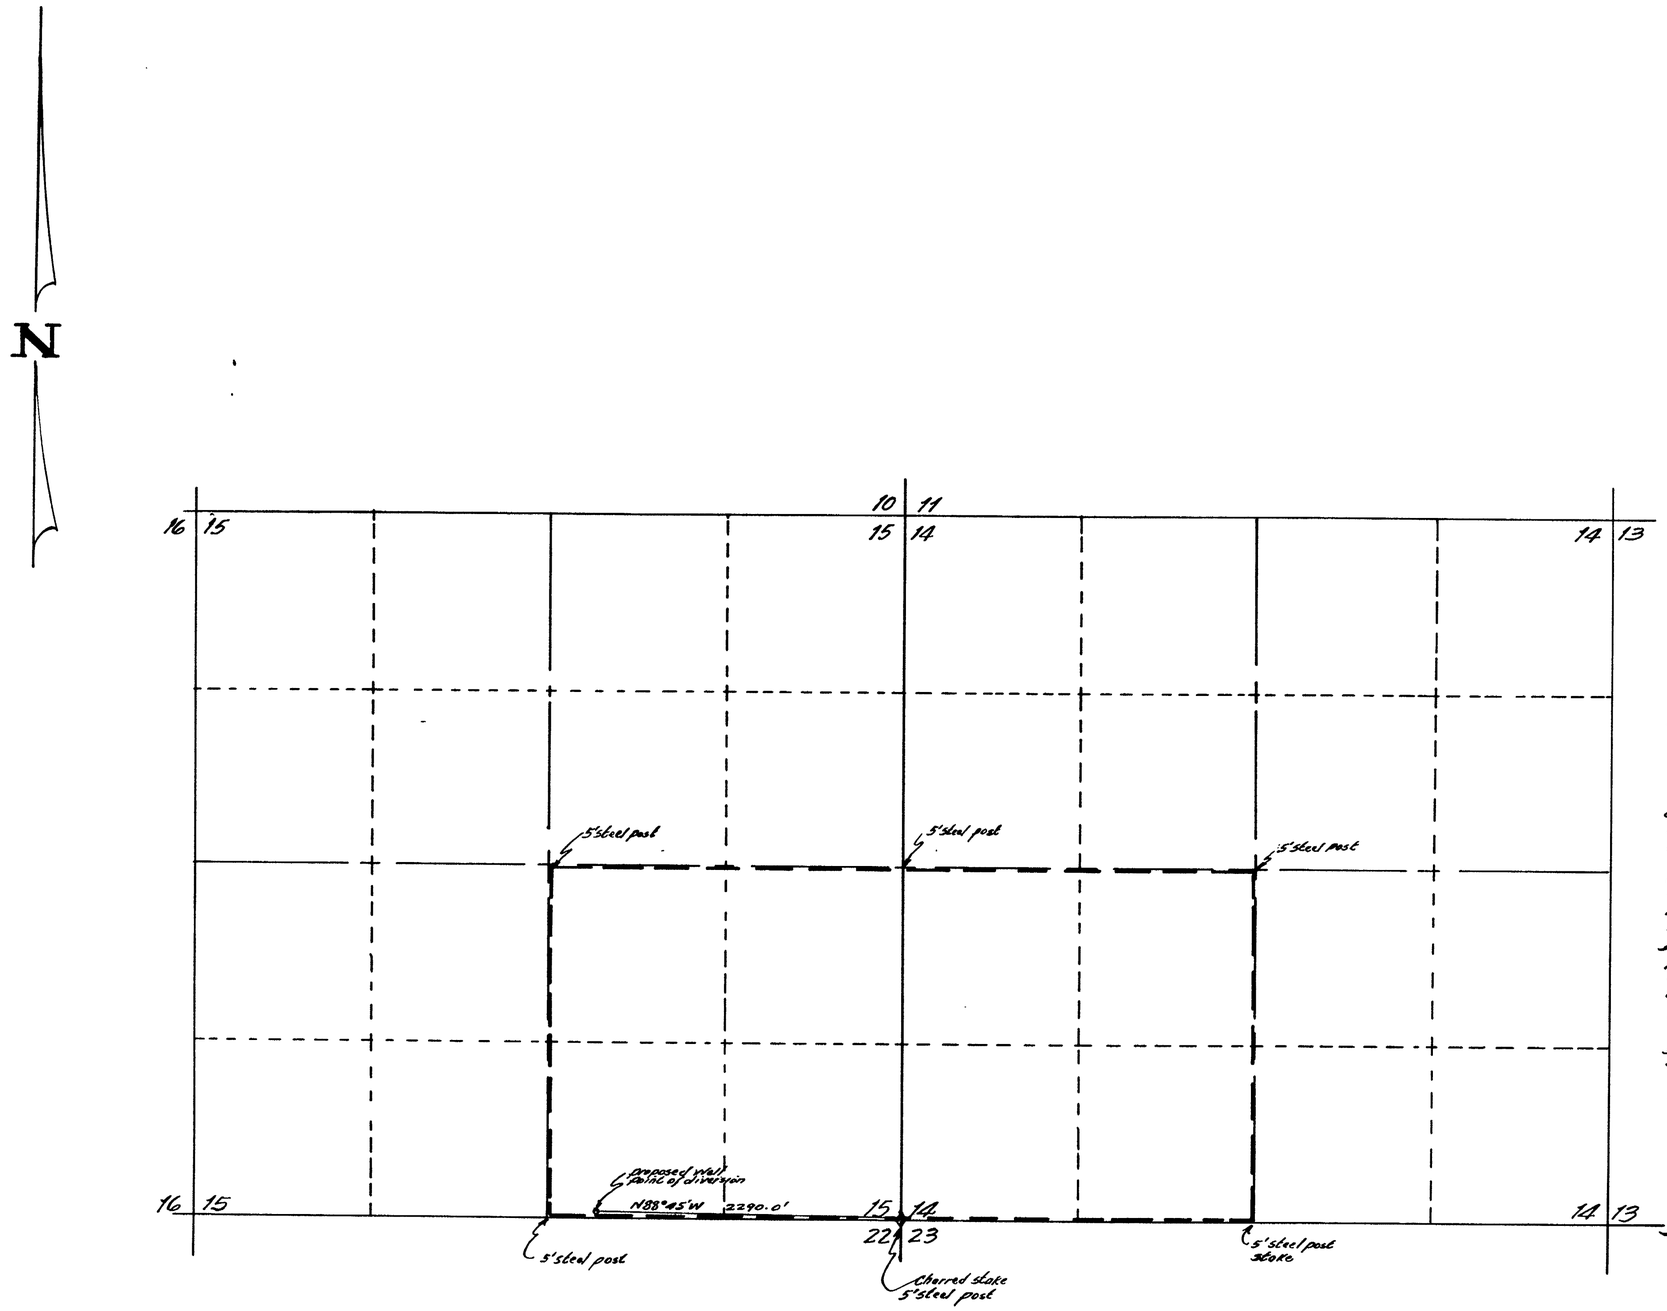

T.40 N., R.33 E., M.D.B.&M.

STATE OF NEVADA
COUNTY OF HUMBOLDT } S.S.

I, Richard M. Block, being first duly sworn depose and say that this map, consisting of one sheet, has been correctly drawn to the designated scale from field notes of a survey made by me between the 1st day of April and the 1st day of May, 1960. that it truly and correctly represents the proposed location and extent of the works used to divert water from underground in Humboldt County by ALONIA C. McDONOUGH for irrigation & domestic purposes. That the proposed point of diversion the approximate location and size of the diverting channel, all reservoirs or basins, the location and names of all other works which will cross or connect with the proposed works and the boundary of all lands showing by 40-acre sub-divisions the areas proposed to be irrigated, are fully and correctly designated thereon.

Richard M. Block
STATE WATER RIGHT SURVEYOR

Subscribed and sworn to before me this 21st day of November, 1960

Mrs. Nelda Sherwood
Notary Public in and for Ormsby County, Nevada
My Commission Exp. July 1, 1961

Scale - 1" = 600'

FILED
Nov. 21, 1960
STATE ENGINEER'S OFFICE

1960 NOV 21 AM 10 04

MAP

TO ACCOMPANY APPLICATION TO APPROPRIATE WATER FOR IRRIGATION & DOMESTIC USE BY ALONIA C. McDONOUGH FROM UNDERGROUND

18883