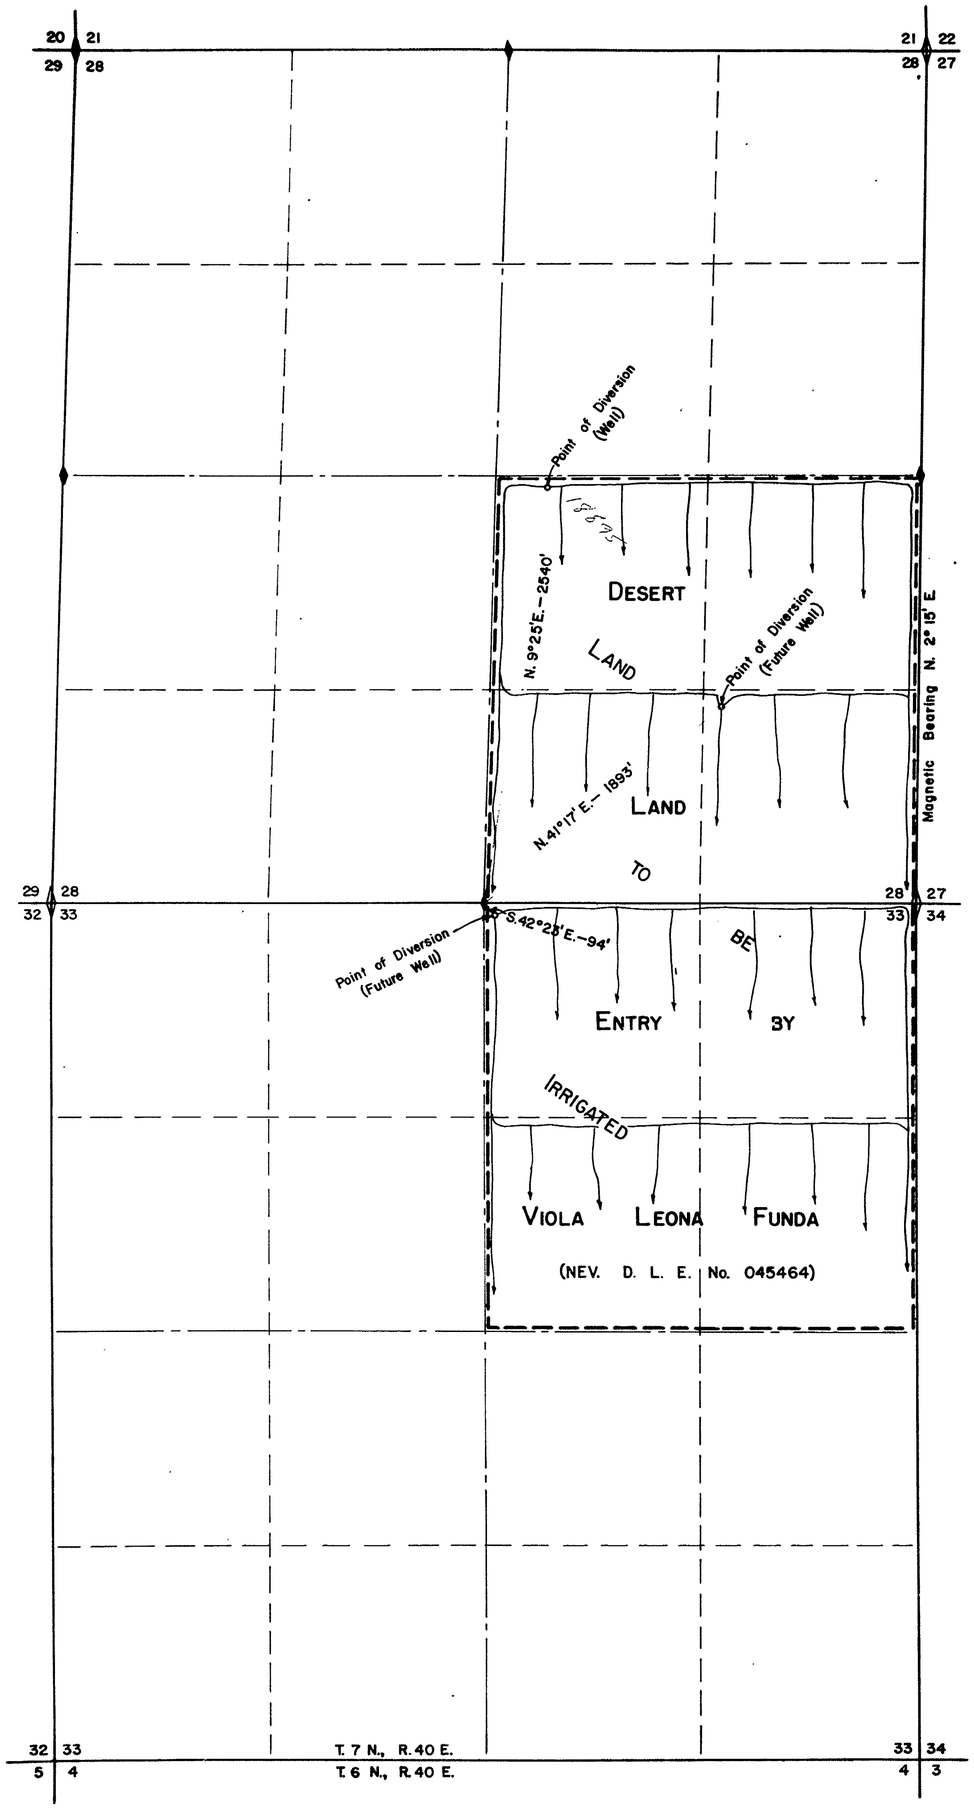

M.D.B. & M.

N

Note: All found corners are standard Brass Caps dated 1959.

Instrument declination on 17°50' E.

STATE OF NEVADA
COUNTY OF ORMSBY SS:

I, Ernest E. Muller, being first duly sworn, depose and say that this map consisting of one sheet has been correctly drawn to the designated scale from field notes of a survey made by me from November 2nd. to November 5th., 1960; that it truly and correctly represents the location and extent of the proposed works used to divert water from underground sources in Nye County by VIOLA LEONA FUNDA for irrigation purposes. That the proposed point of diversion, the approximate location and size of the diverting channel, all reservoirs or basins, the location and names of all other works which will cross or connect with the proposed works, and the boundary of all lands, showing by 40-acre subdivisions the areas proposed to to be irrigated, are fully and correctly designated thereon.

State Water Right Surveyor

Subscribed and sworn to before me this 21st. day of November, 1960.

Notary Public in and for Ormsby County, Nevada
My commission expires February 15, 1961

SCALE: 1 INCH = 500 FEET

500 0 500 1000 1500

OFFICE
STATE ENGINEER

1960 NOV 25 PM 3 41

FILED
Nov. 25, 1960
STATE ENGINEER'S OFFICE

MAP
TO ACCOMPANY APPLICATION TO
APPROPRIATE WATER FOR
IRRIGATION AND DOMESTIC PURPOSES
BY VIOLA LEONA FUNDA
FROM AN UNDERGROUND SOURCE

18895 21915 under 18895