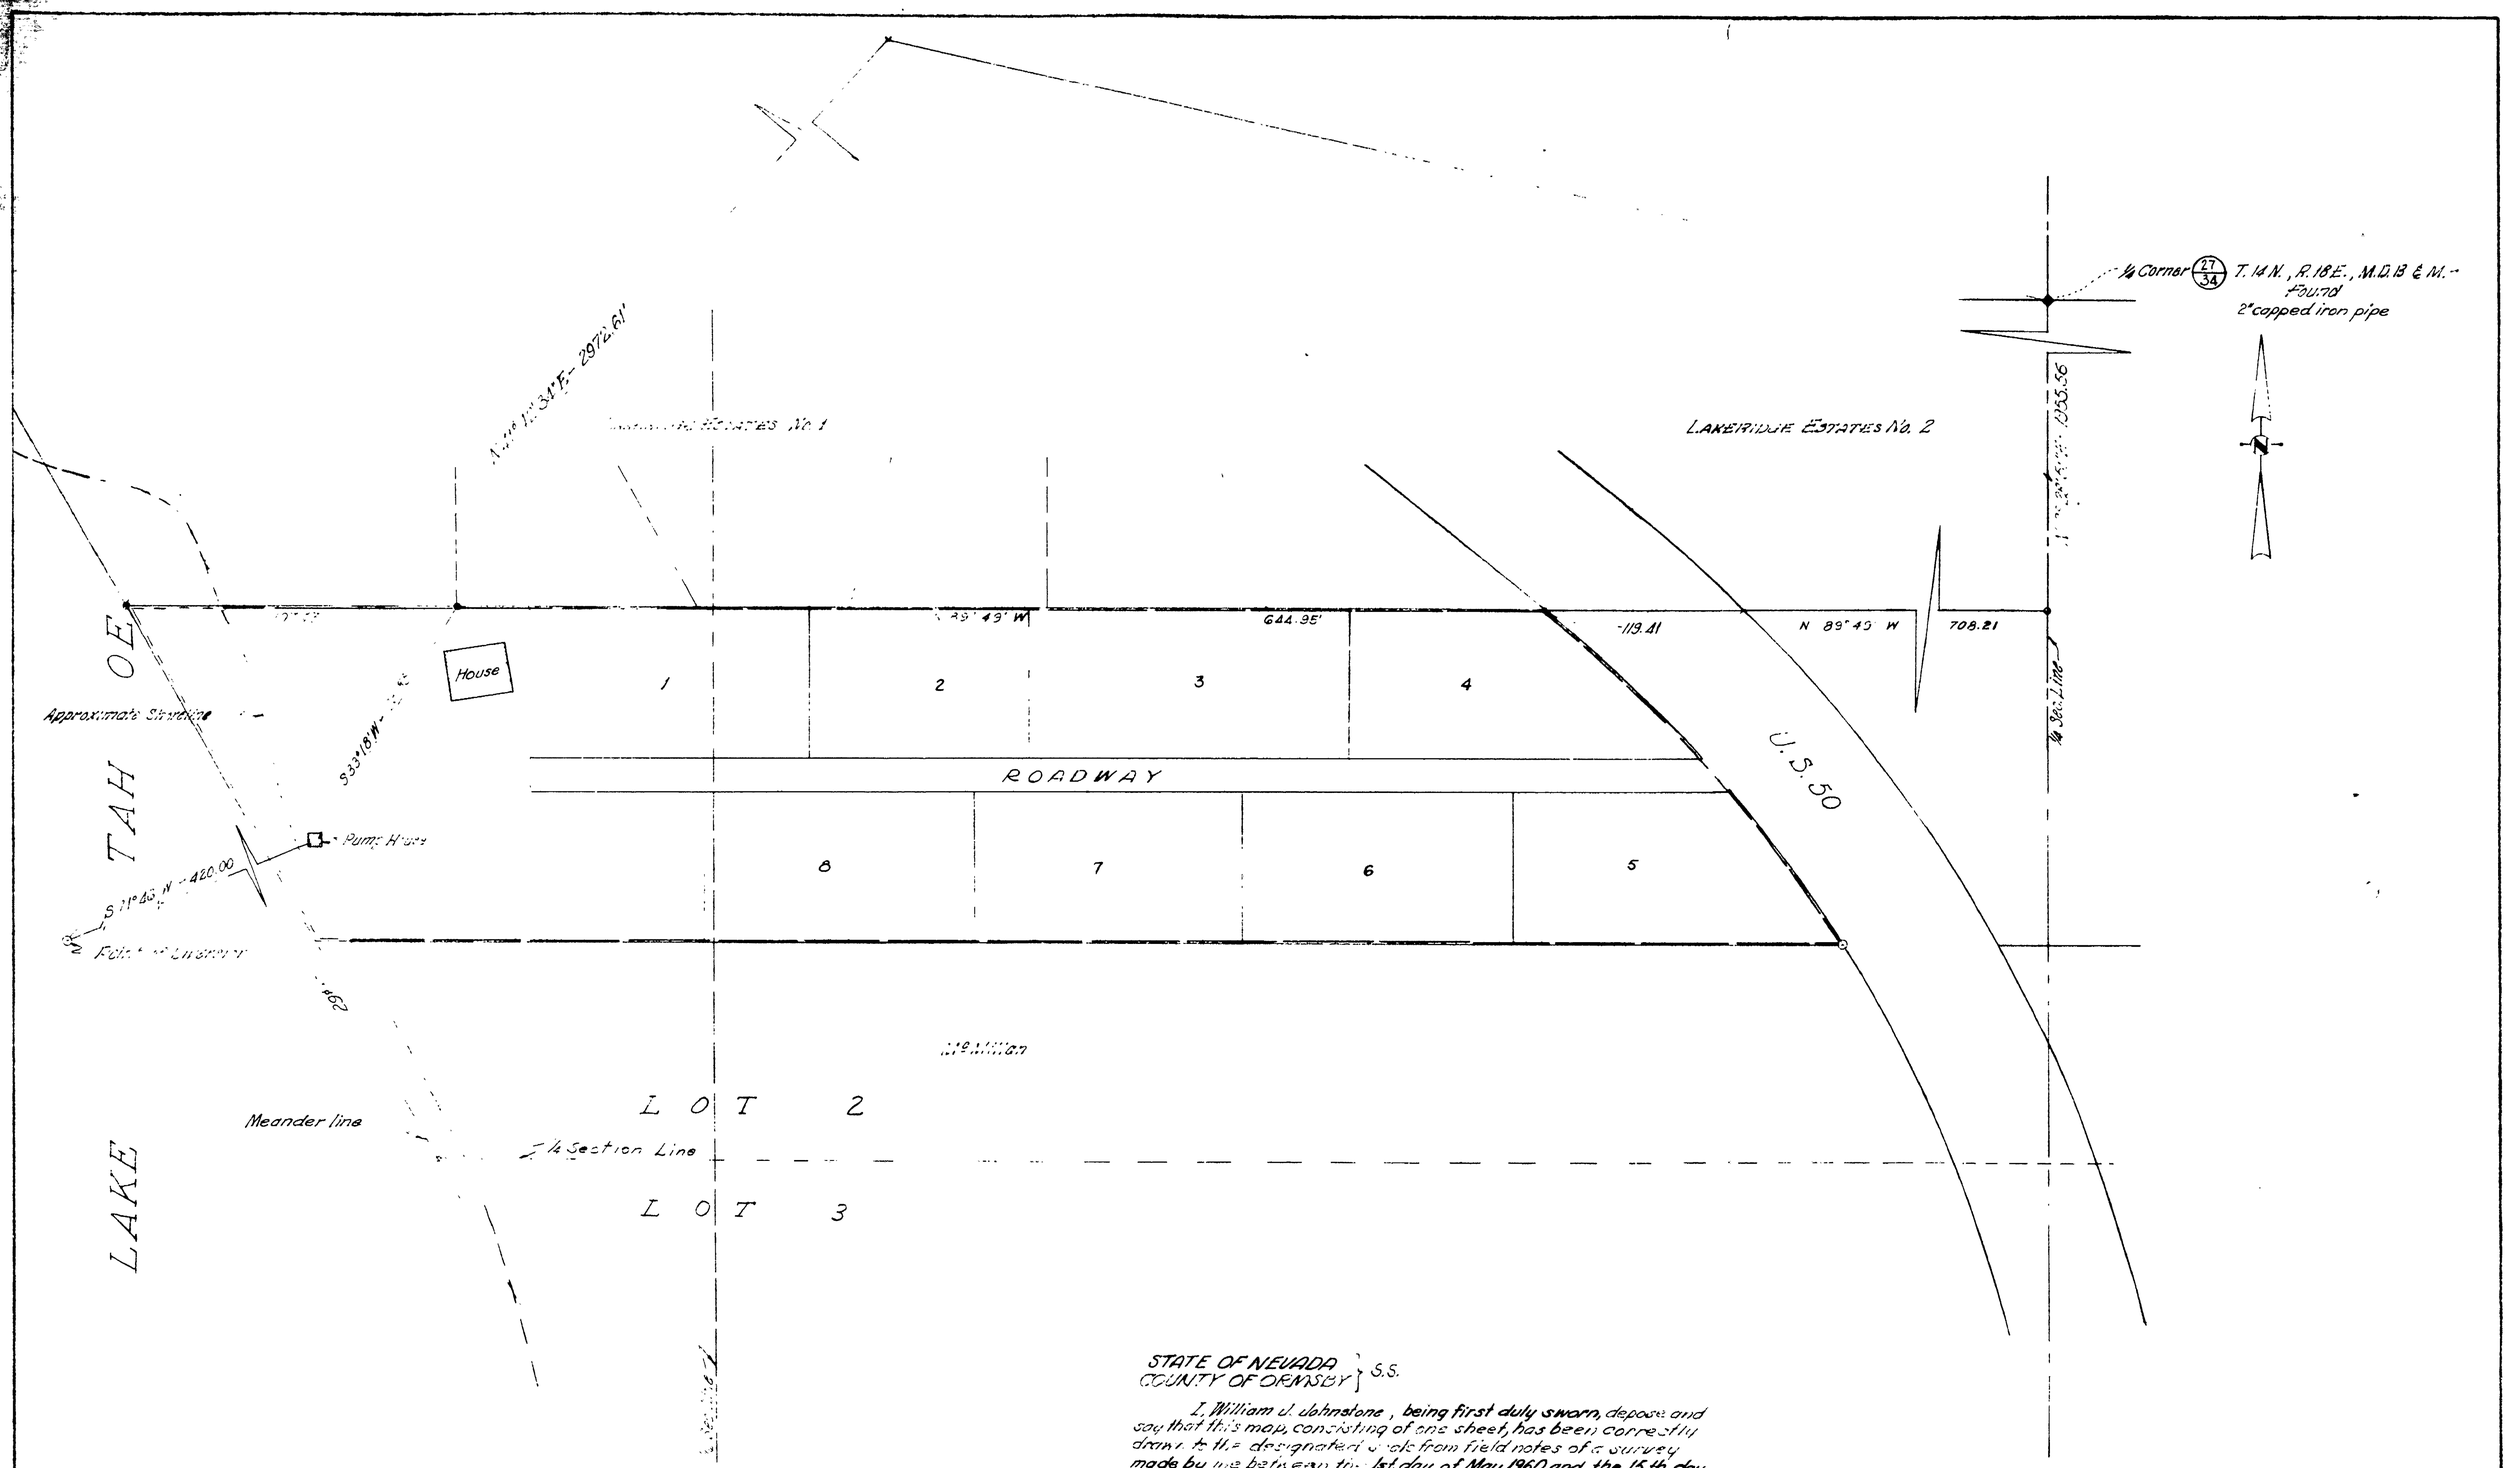

STATE OF NEVADA
COUNTY OF ORMSBY } S.S.

I, William J. Johnstone, being first duly sworn, depose and say that this map, consisting of one sheet, has been correctly drawn to the designated scale from field notes of a survey made by me between the 1st day of May, 1960 and the 15th day of May, 1960; that it truly and correctly represents the location and extent of the works used to divert water from Lake Tahoe in Douglas County by Alma Kimmel for Quasi-Municipal (subdivision) and Domestic purposes, that the point of Diversion, the place and manner of use are fully and correctly designated hereon.

William J. Johnstone
STATE WATER RIGHT SURVEYOR

Scale: 1" = 50'

Subscribed and sworn to me this 8th day of June, 1960.

Mrs. Hilda Sherwood
NOTARY PUBLIC IN And For ORMSBY COUNTY, NEVADA

My Commission Expires July 1, 1961

1960 JUN 9 AM 9 23

FILED
June 9, 1960
STATE ENGINEER'S OFFICE

CERTIFICATE No. 6318 ISSUED

JOHNSTONE ENGINEERS – Carson City, Nevada – May 1960

MAP TO ACCOMPANY APPLICATION TO APPROPRIATE WATER FOR QUASI-MUNICIPAL SUBDIVISION AND DOMESTIC PURPOSES BY ALMA KIMMEL FROM LAKE TAHOE

23828 File Jacket 18921

18921